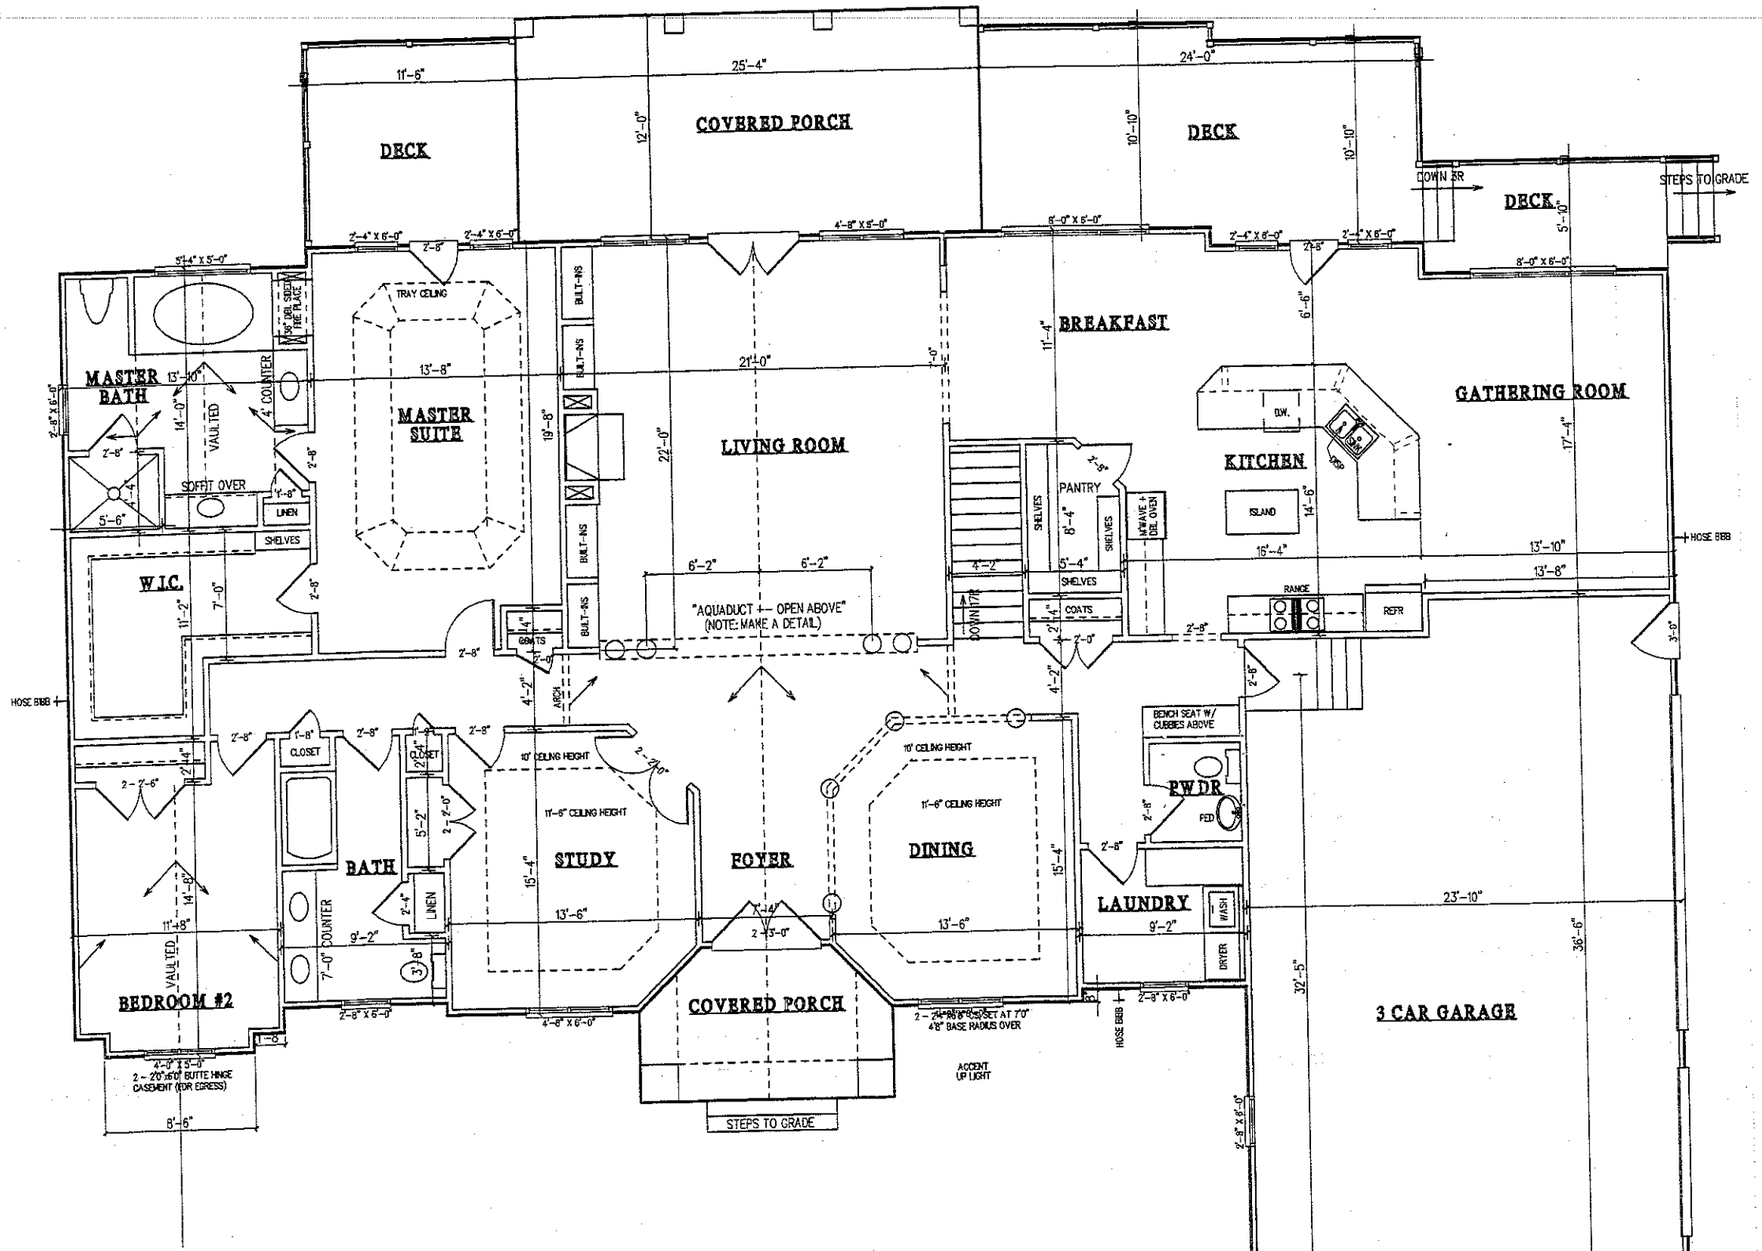


MAIN FLOOR PLAN


SCALE: 1/4" = 1'0"

COPYRIGHT 2005

FOR
HARRY & JOAN BEHRENT

AFFORDABLE HOME DESIGNS CO
4724E OLD PINEVILLE ROAD
CHARLOTTE, N. C. 28217
704-399-5254

DATE	DRAWN BY	SHEET

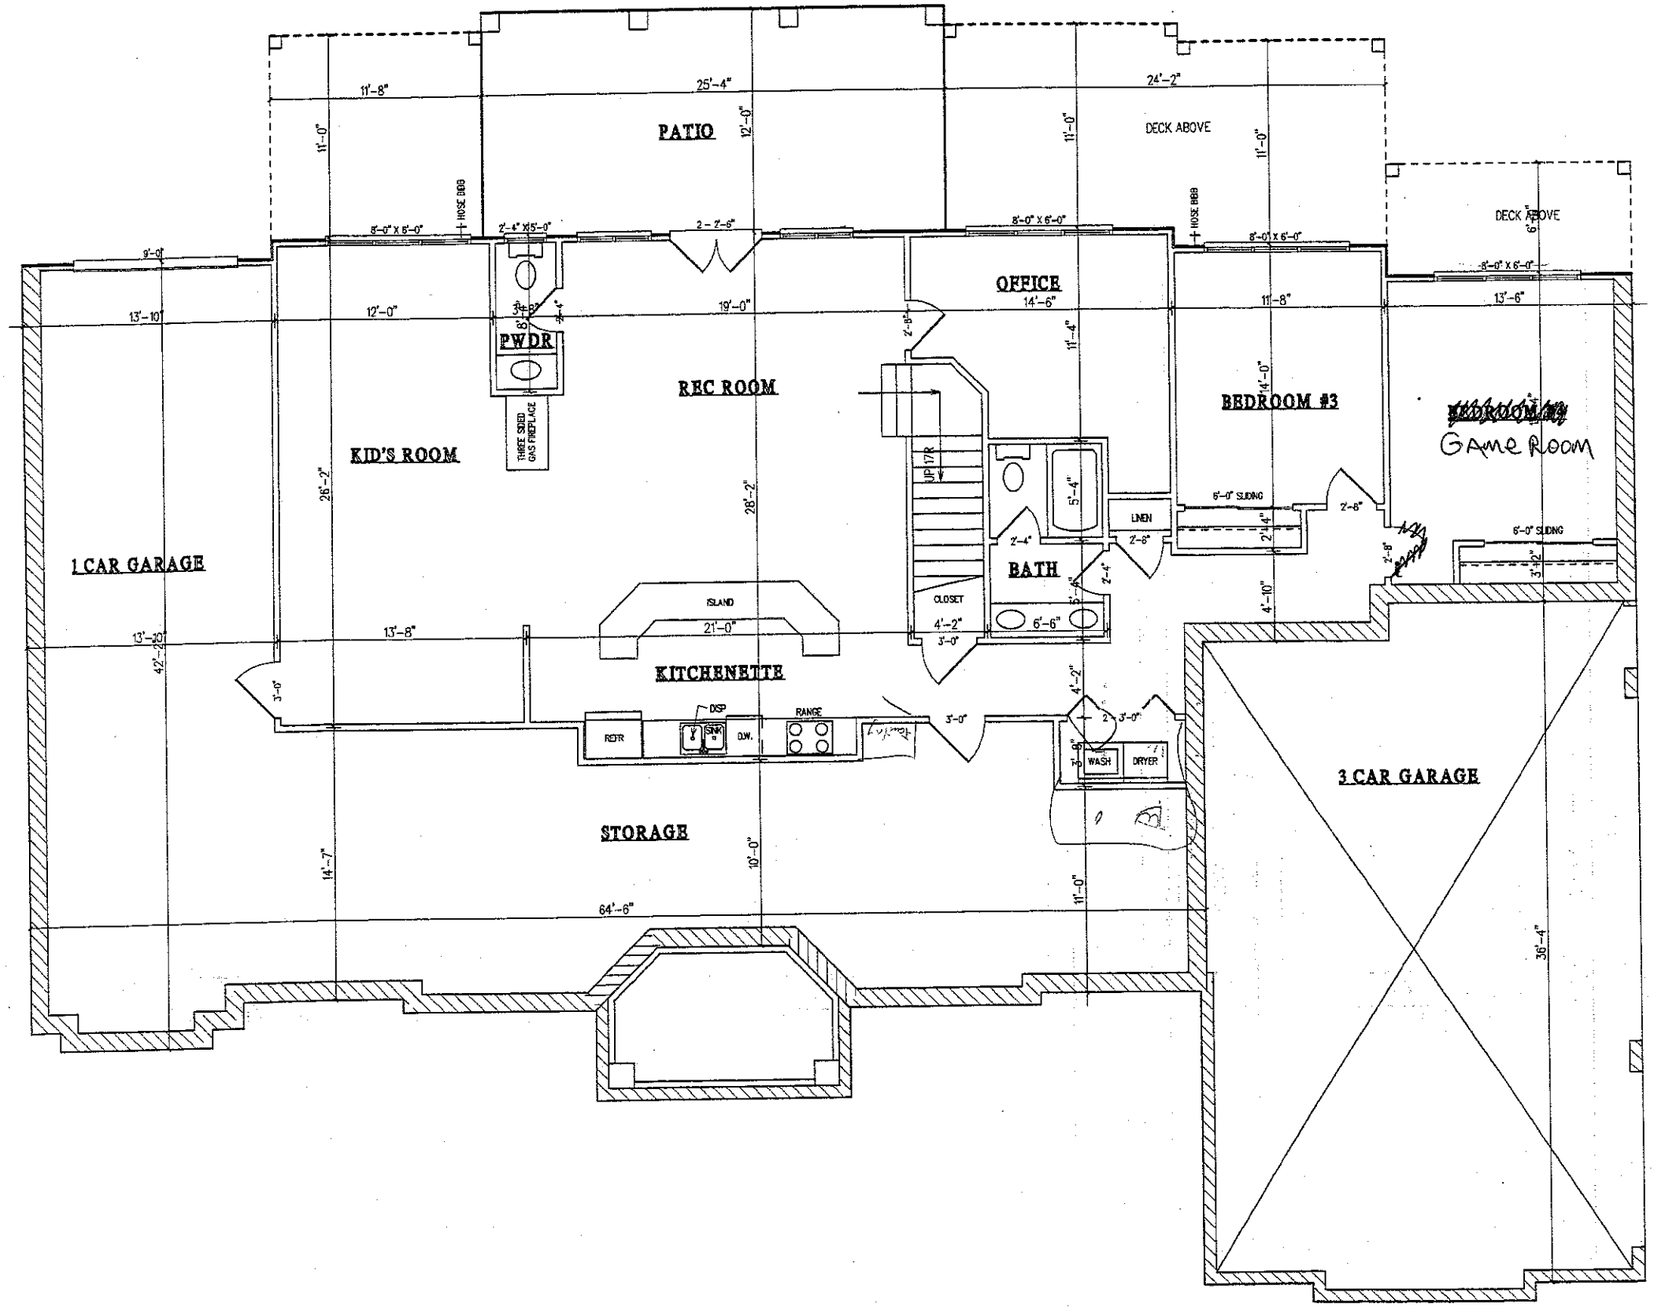


6/3/05 Robert J. Whitsell

Remove Door
No Bedroom #4

BASEMENT PLAN

SCALE: 1/4" = 1'0"

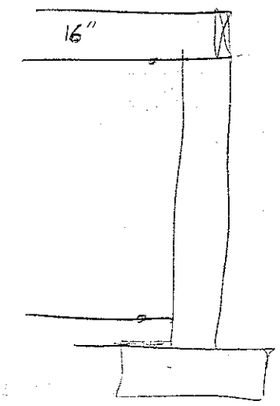

COPYRIGHT 2005

FOR
HARRY & JOAN BEHRENT

AFFORDABLE HOME DESIGNS CO