IREDELL COUNTY HEALTH DEPARTMENT *ENVIRONMENTAL HEALTH DIVISION:*

SITE PLAN WORKSHEET

SEE THE "SAMPLE SITE PLAN" BELOW. ***INCOMPLETE SITE PLANS WILL BE RETURNED TO YOU FOR COMPLETION AND MAY RESULT IN A DELAY IN THE ISSUANCE OF YOUR SEPTIC SYSTEM PERMIT!!!***

Place an (X) beside each item as you complete the site plan:

_X_ Property Line measurements are clearly identified... **_X_ All proposed structures are indicated...**

SHOW: proposed house or business footprint, wells, water lines, patios, pools and decks, and any other item that will occupy space on the site


_____ Front and side setbacks from property line... **_____ Preferred driveway location and configuration, preferred well location...**

_____ Area you prefer your septic system to be placed... **_____ North arrow, or other sufficient indicator of direction...**


Circle N/A on the following if appropriate:

_____ Location of septic systems and wells within 100' of your property... N/A

_____ Location of easements and rights of ways on your property... N/A **_____ Location of any designated wetlands on the property... N/A**

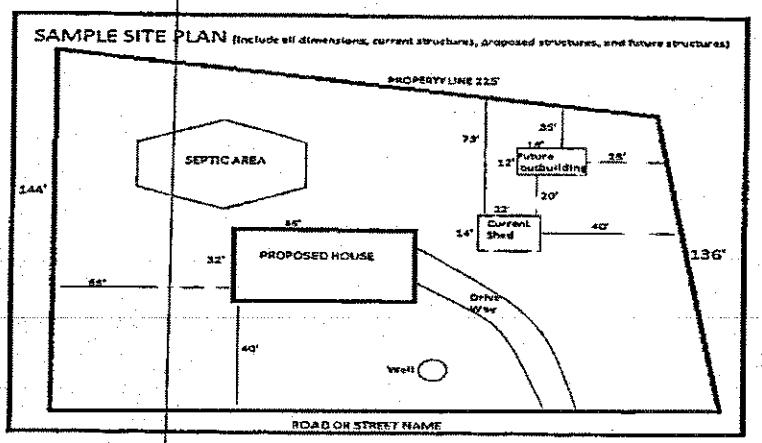

USE THIS SPACE TO DRAW YOUR SITE PLAN

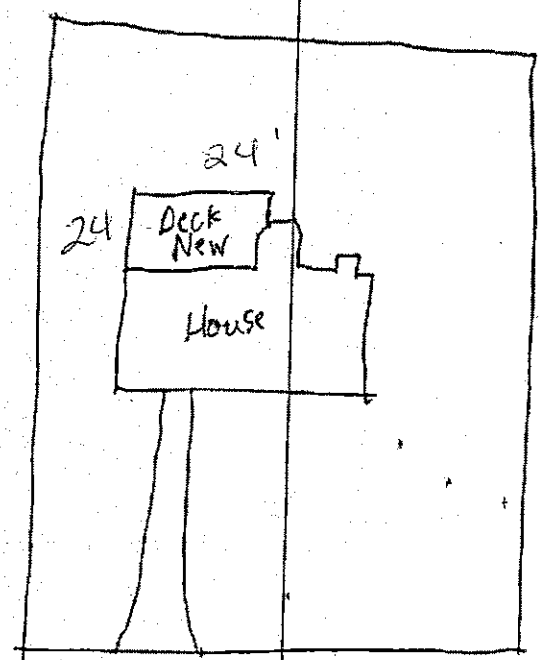

Signature: Gloria Ruiz

REQUIRED property owner or owner's legal representative signature.

March 21 2016


DATE

NOTES:


- PROPERTY MAY BE SUBJECT TO RECORDED OR UNRECORDED RIGHTS OF WAYS OR EASEMENTS NOT OBSERVED
- OWNER TO VERIFY ALL SETBACKS AND ZONING REGULATIONS PRIOR TO ANY PLANNING OR CONSTRUCTION.
- DIMENSIONS OF ALL IMPROVEMENTS SHOWN ON THIS PLAT SHOULD NOT BE SCALED OR RELIED UPON FOR DESIGN OR CONSTRUCTION WITHOUT A FIELD VERIFICATION OF ALL DIMENSIONS.
- DIGITAL COPIES OF THIS FILE ARE FOR REFERENCE ONLY AND MAY NOT BE USED FOR DESIGN WORK.
- ALL UNDERGROUND UTILITIES ARE NOT SHOWN HEREON.
- THIS PROPERTY IS NOT LOCATED IN A 100 YEAR FLOOD PLAIN.

LEGEND:

- BOUNDARY LINE
- SANITARY SEWER LINE
- NATURAL GAS LINE
- UNDERGROUND POWER
- OVERHEAD UTILITIES
- UNDERGROUND TELEPHONE
- WATER LINE
- FENCE (TYPE NOTED)
- CP = COMPUTED POINT (UNMARKED)
- R/W = RIGHT-OF-WAY
- E/P = EDGE OF PAVEMENT
- C/L = CENTERLINE
- ℄ = UTILITY POLE

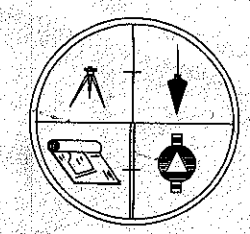

DEDMON SURVEYS

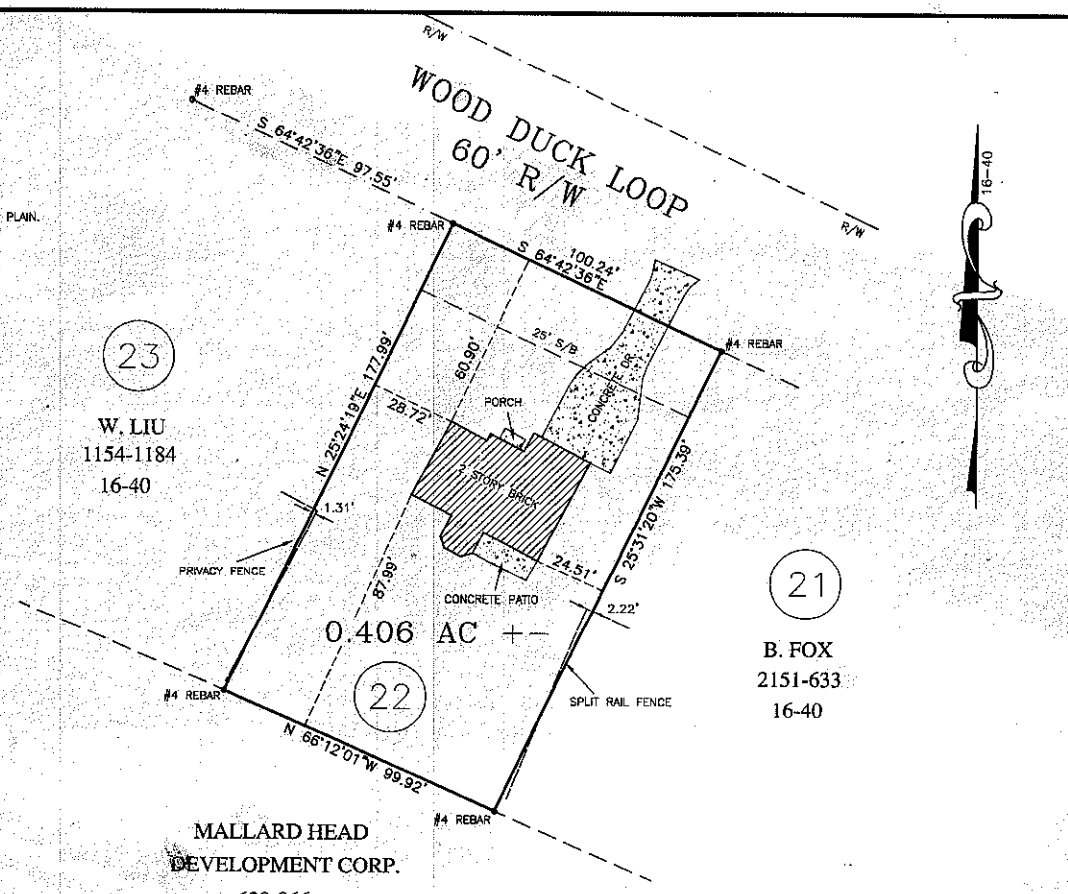

PHYSICAL SURVEY
FOR

LISA & RICK BENO

162 WOOD DUCK LOOP, MOORESVILLE NC 28117
LOT #22 OF "LAKESIDE FARM"

DAVIDSON TOWNSHIP - IREDELL COUNTY
SCALE: 1" = 40'

DEDMON SURVEYS

CHUCK POOVEY, PLS #3762
ROBERT DEDMON, PLS #3899
3704 NC HIGHWAY #16 NORTH
P.O. BOX 494 - DENVER, NC 28037
PHONE: 704/483/4908
FAX: 704/483/2170
WWW.DEDMONSURVEYS.COM

NORTH CAROLINA PROFESSIONAL SEAL L-3762 LAND SURVEYOR DAVID C. POOVEY

I, DAVID C. POOVEY, CERTIFY THAT THIS PLAT WAS DRAWN FROM AN ACTUAL SURVEY MADE UNDER MY SUPERVISION (DB 673 , PG 592)(PB 16 , PG 40; THAT THE RATIO OF PRECISION AS CALCULATED EXCEEDS 1:10000; THAT THIS PLAT WAS PREPARED IN ACCORDANCE WITH GS 47-30 AS AMENDED. WITNESS MY ORIGINAL SIGNATURE, REGISTRATION NUMBER AND SEAL THIS 18 DAY OF JUNE, AD 2015.

PROFESSIONAL LAND SURVEYOR — L-3762 LICENSE NO.

SURV. BY: JF	DRAWN: JR	JOB# JFWDL21

VICINITY MAP

