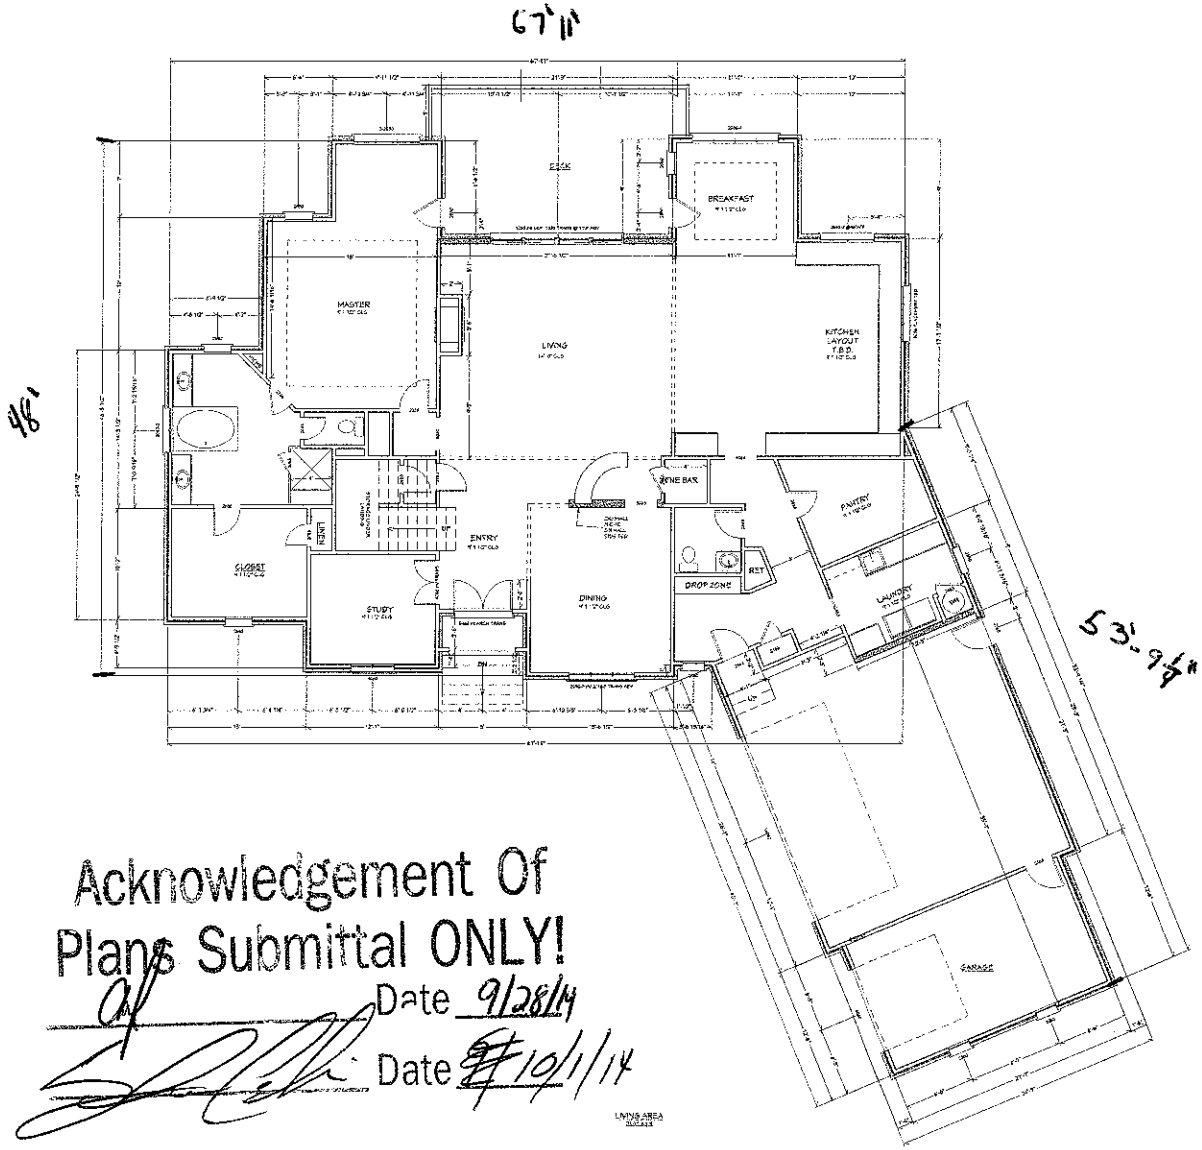


Acknowledgement Of
Plans Submittal ONLY!

Date 9/28/14

Date 10/1/14

FIRST FLOOR PLAN
SCALE 3/16"= 1'-0"

PRELIM DRAWINGS

NO.	DESCRIPTION	BY	DATE

SHEET TITLE:


PROJECT DESCRIPTION:
Feldman Residence

VISUAL DESIGN
VISUAL DESIGN & DRAFTING

DATE:
9/24/2014

SCALE:

SHEET:
A-5

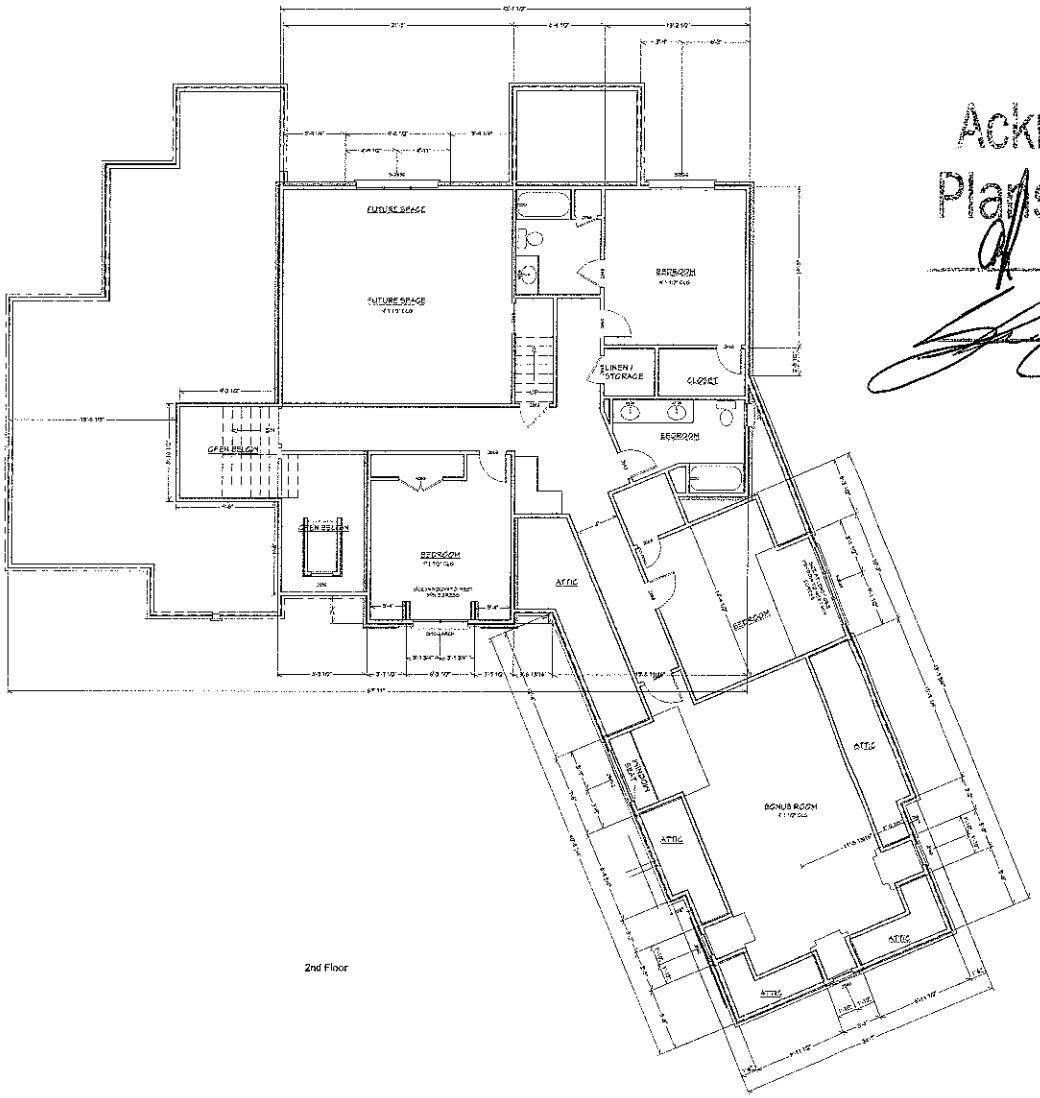

2nd Floor

Acknowledgement Of
Plans Submittal ONLY!

Date 9/28/14

Date 10/1/14

SECOND FLOOR PLAN
SCALE 3/16"= 1'-0"

PRELIM DRAWINGS

NO.	DESCRIPTION	BY	DATE

SHEET TITLE:

PROJECT DESCRIPTION:
Feldman Residence

VISUAL DESIGN
VISUAL DESIGN & DRAFTING

DATE:
9/24/2014

SCALE:

SHEET:
A-6