
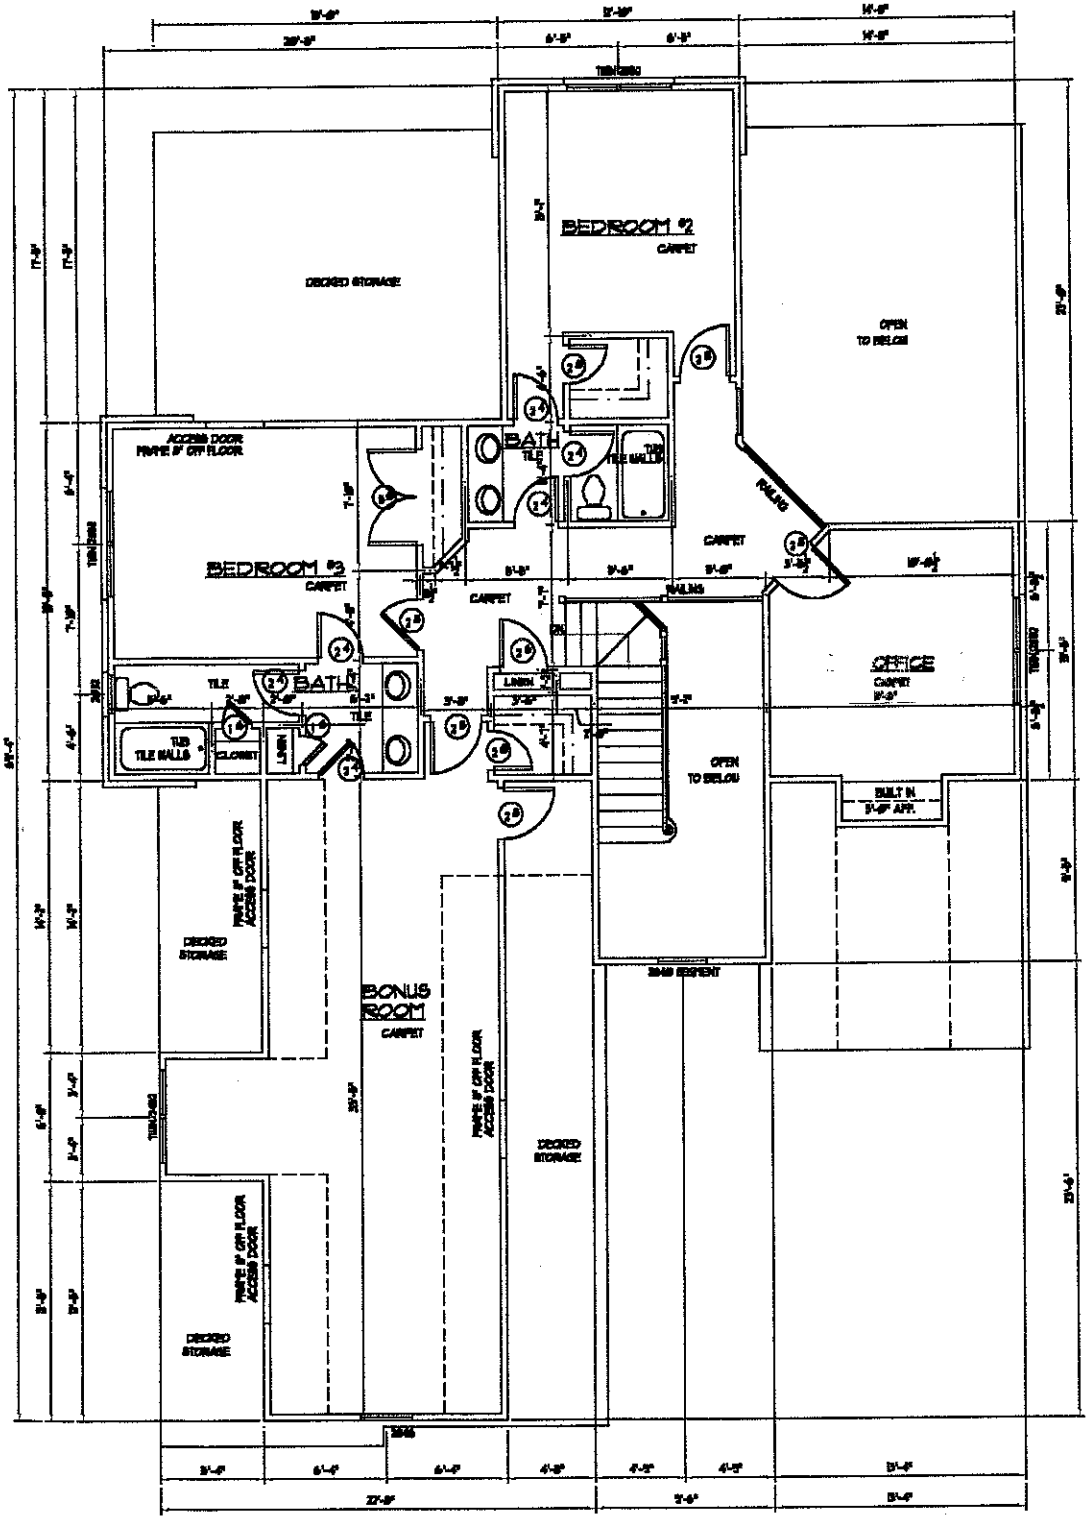


UPPER FLOOR PLAN

SCALE 1" = 10'-0"

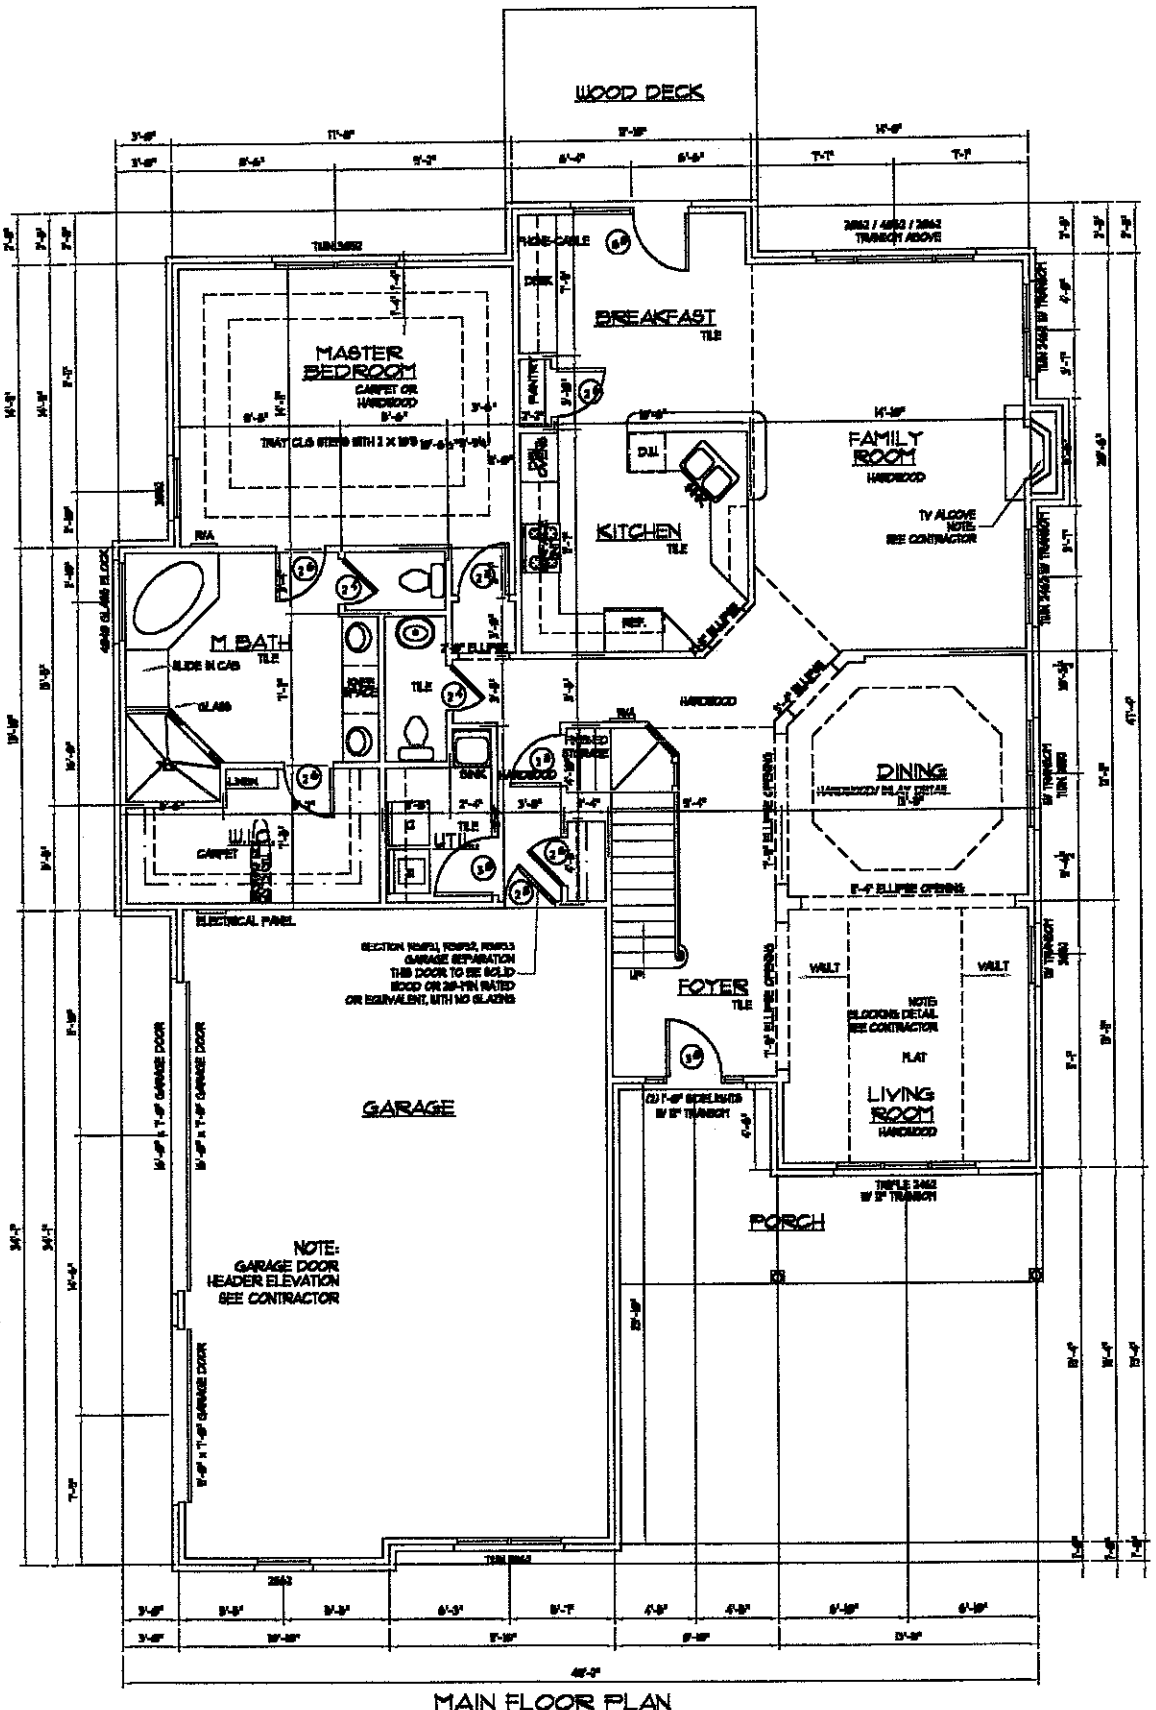

MAIN FLOOR PLAN

SCALE 1" = 1'-0"