

Acknowledgement Of
Plans Submittal ONLY!
Maria Dolan Date 2/22/05
SS Date 2/24/05

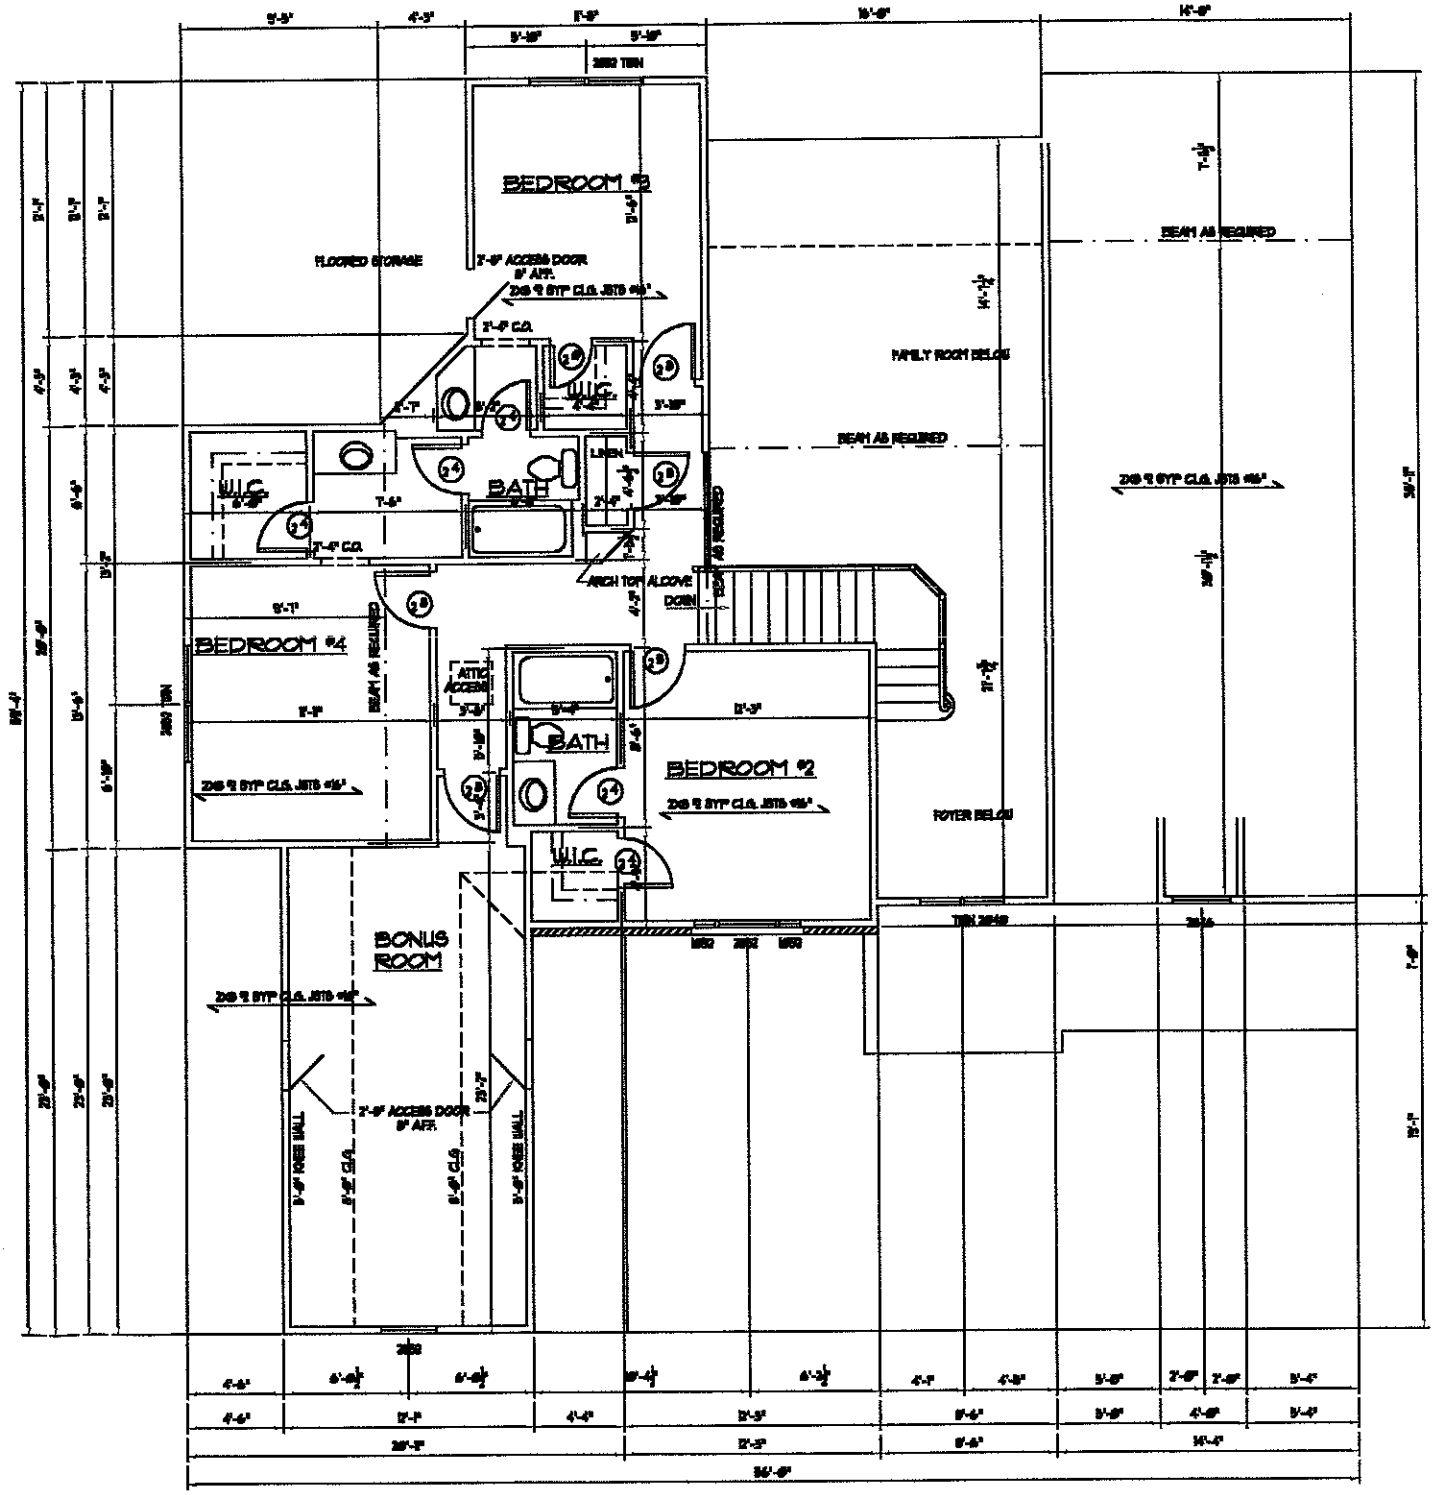

UPPER FLOOR PLAN
SCALE 1/4" = 1'-0"
1126 HEATED SQUARE FEET

Acknowledgement Of
Plans Submittal ONLY!
Date 2/22/05
Date 2/22/05

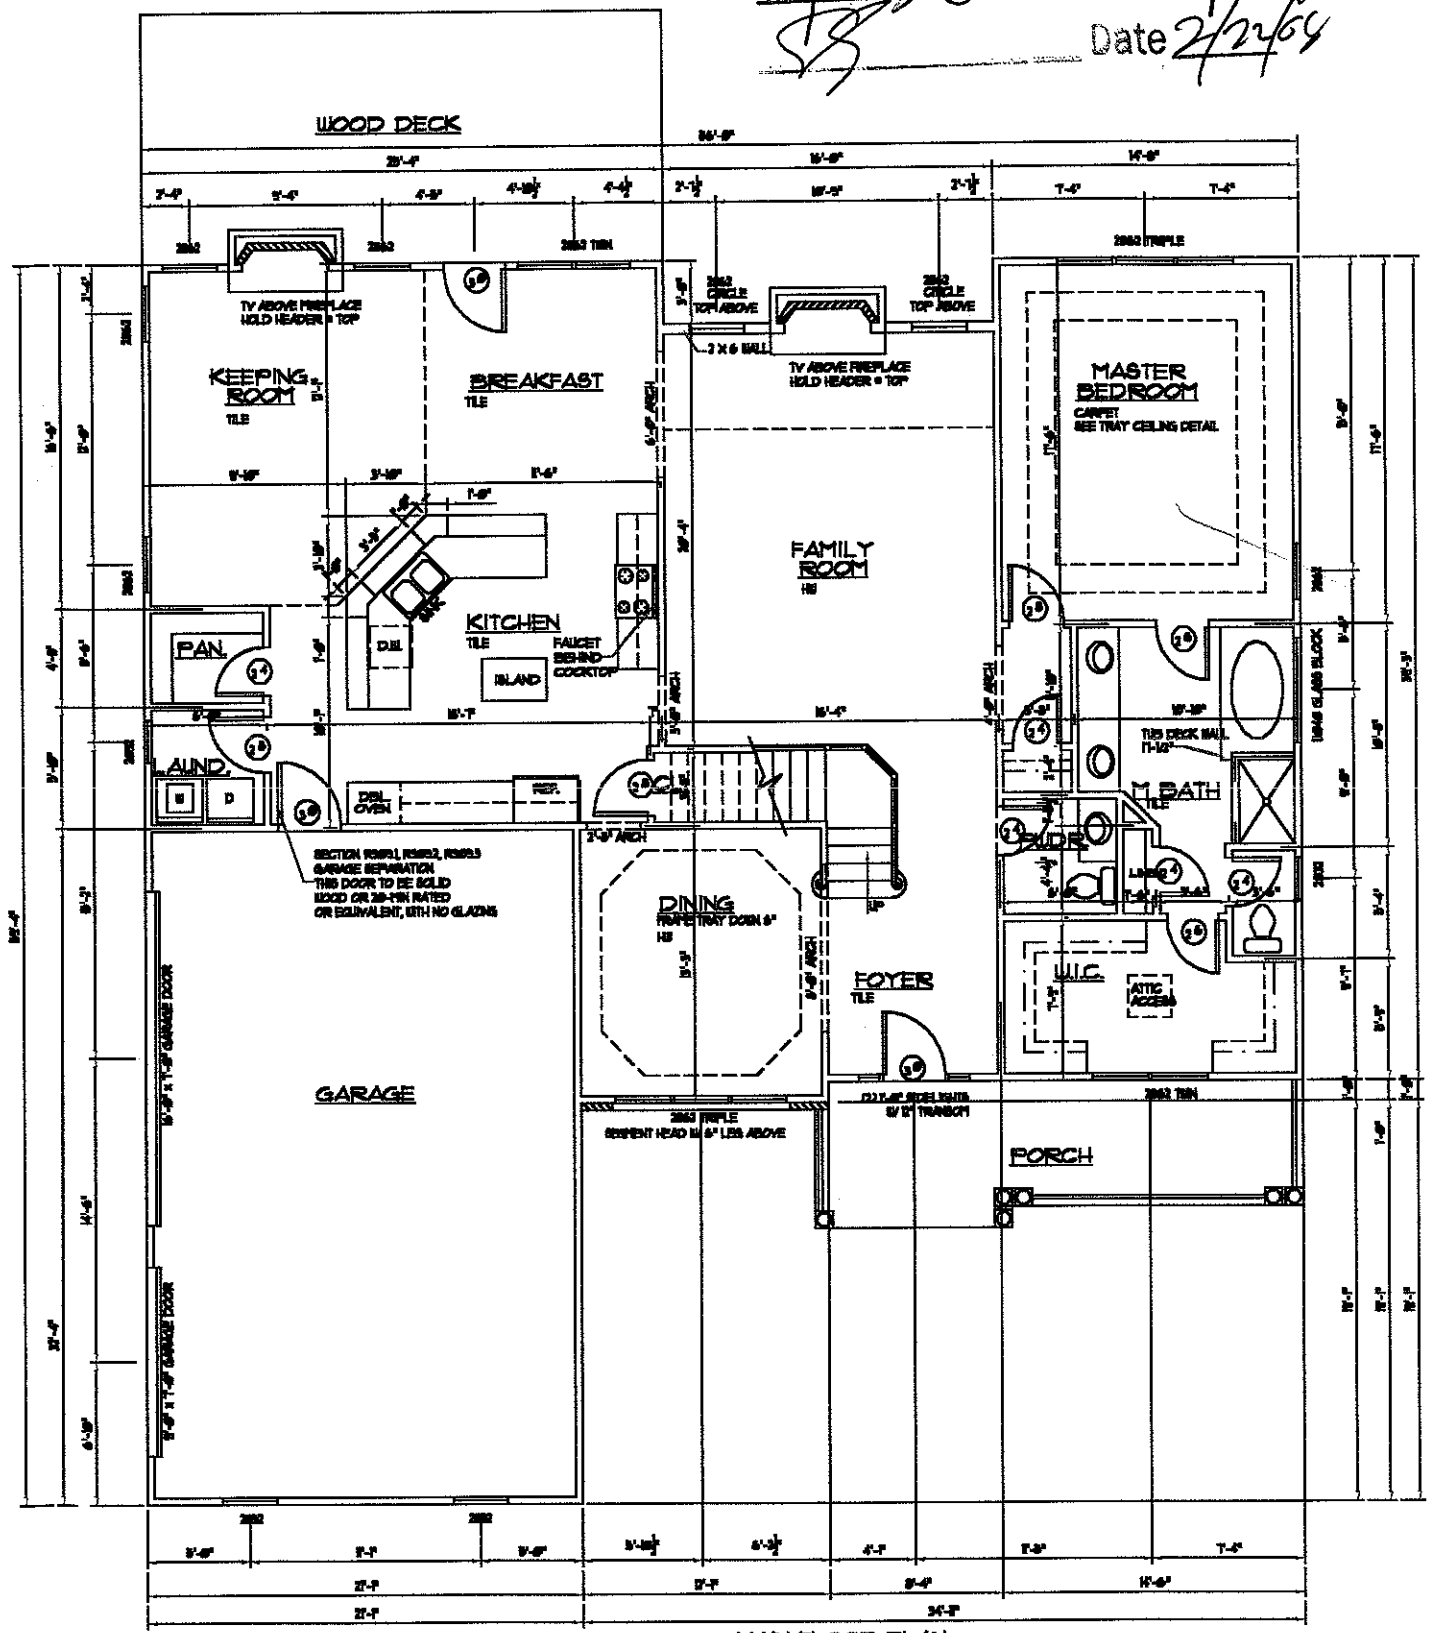

MAIN FLOOR PLAN
SCALE 1/4" = 1'-0"
1916 HEATED SQUARE FEET
3042 TOTAL HEATED SQUARE FEET