

Acknowledgement Of
Plans Submittal ONLY!
Date 2/22/05
Date 2/22/05

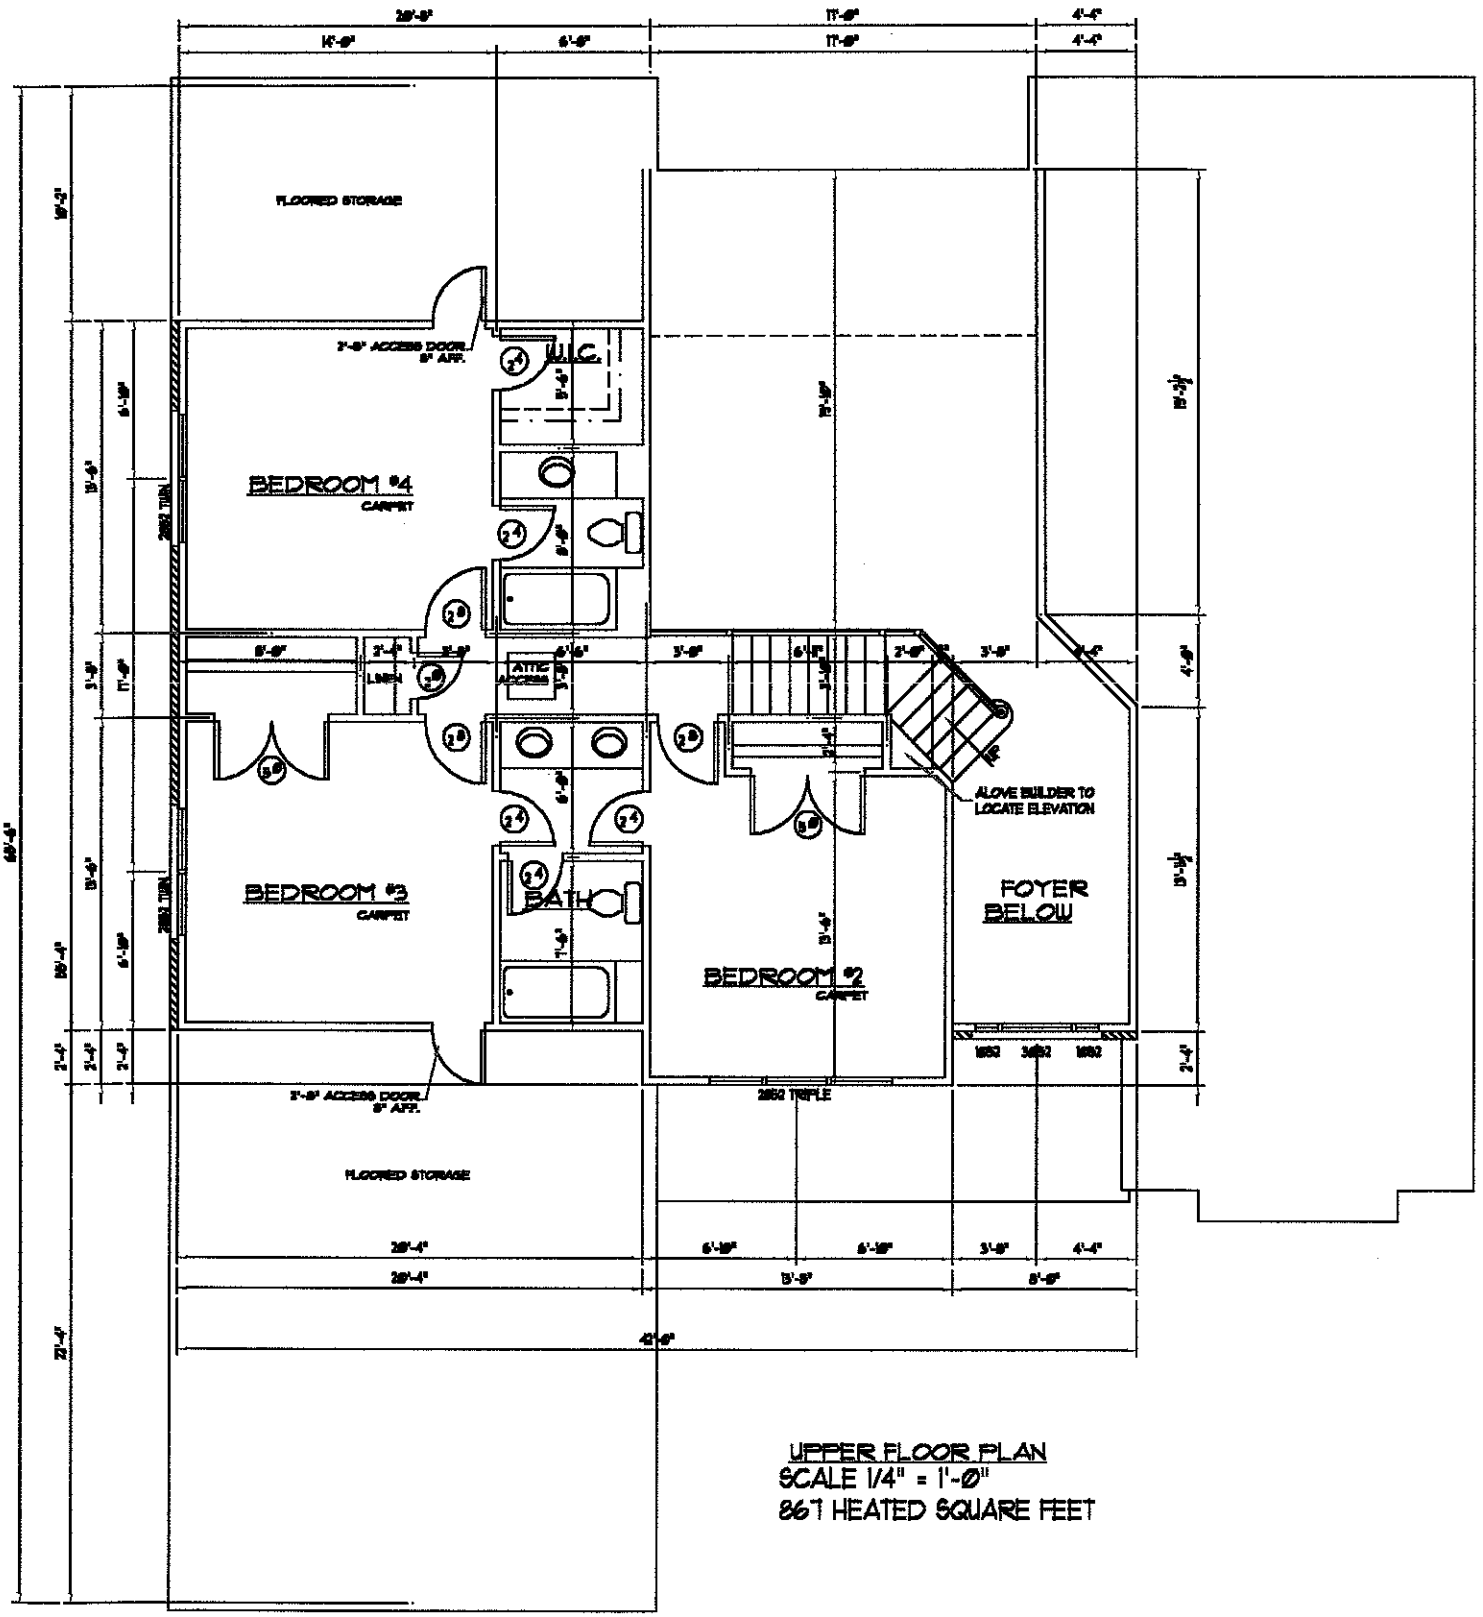

UPPER FLOOR PLAN
SCALE 1/4" = 1'-0"
867 HEATED SQUARE FEET

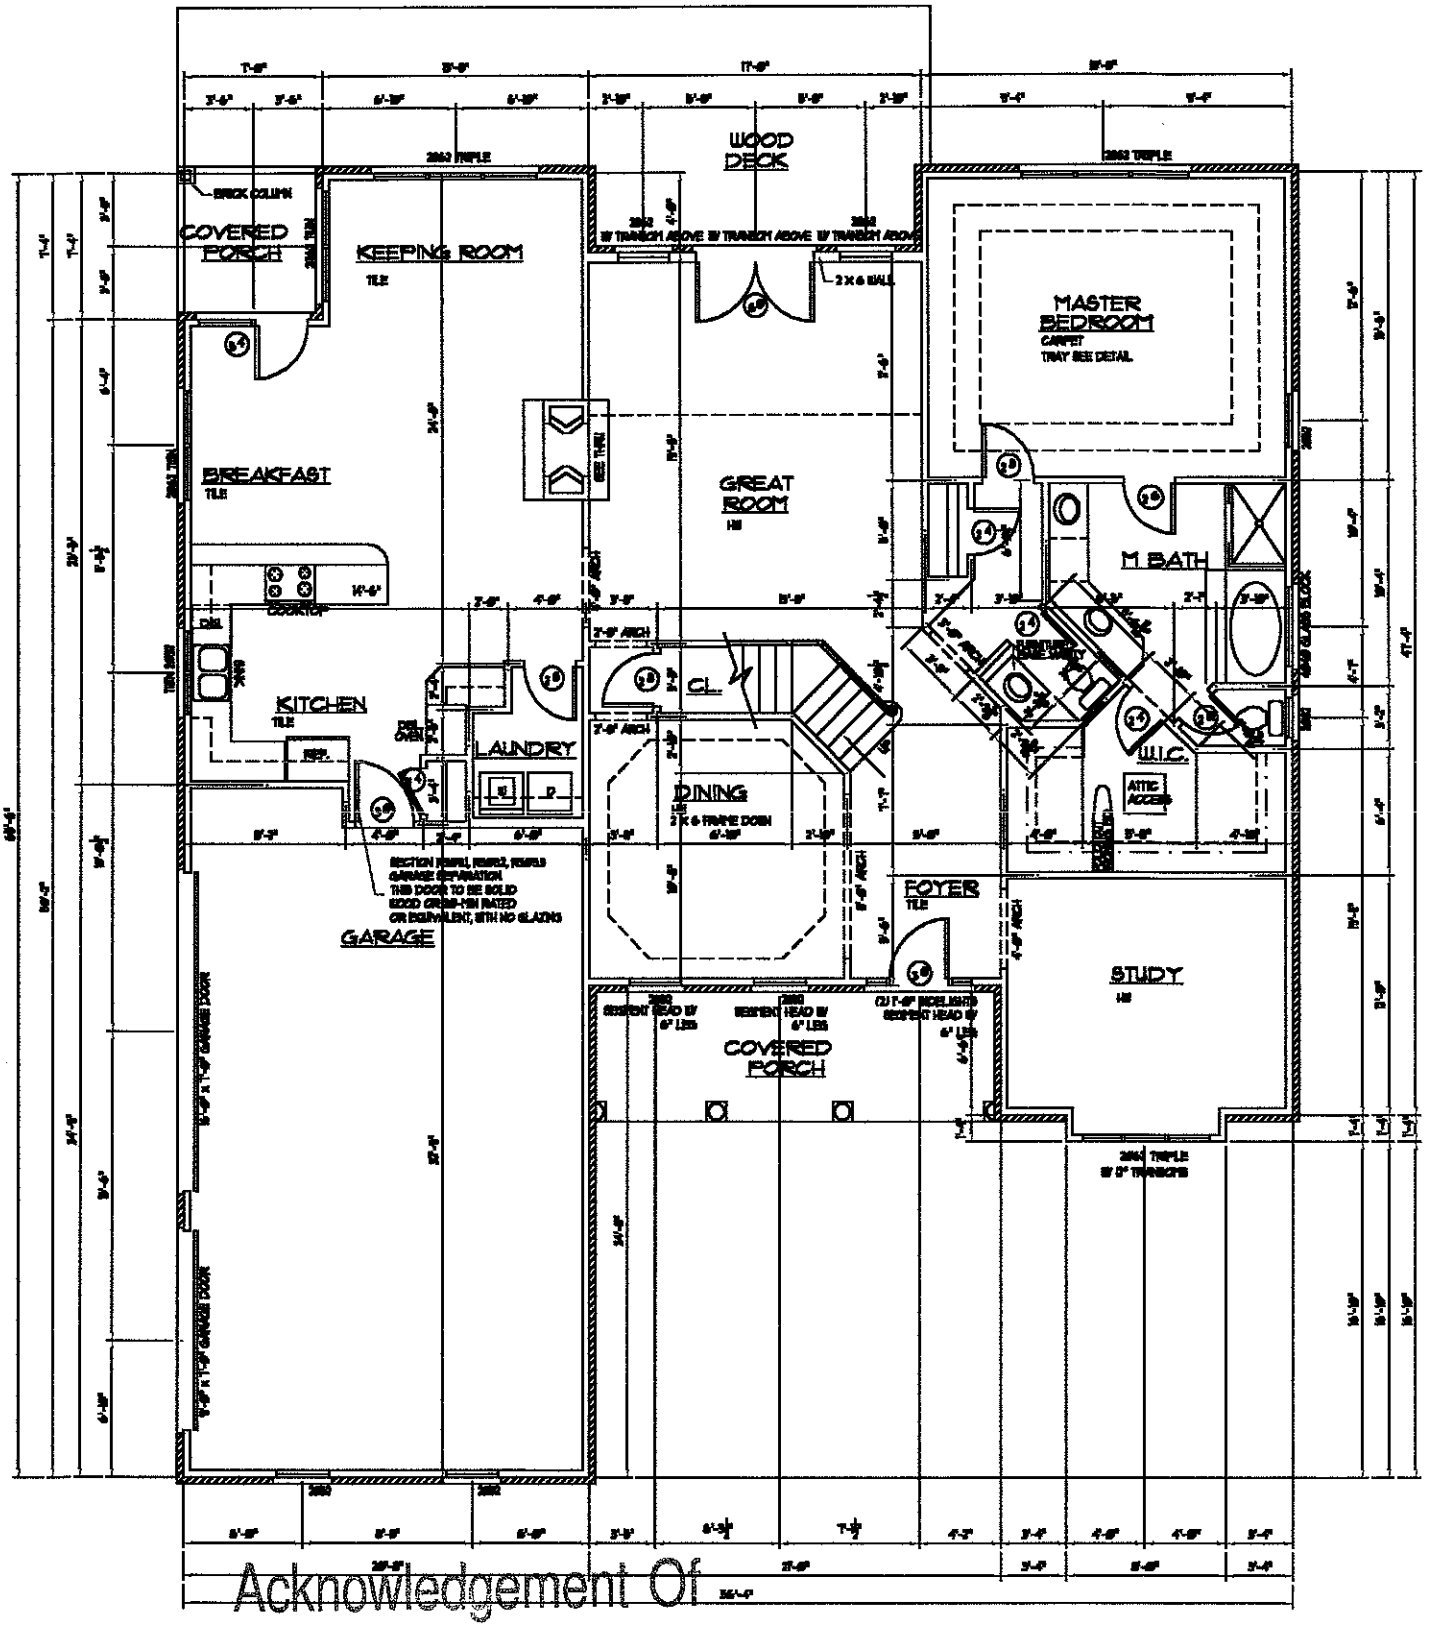

Acknowledgement Of

Plans Submittal ONLY!

Date 2/28/05

Date 2/28/05

MAIN FLOOR PLAN

SCALE 1/4" = 1'-0"

2169 HEATED SQUARE FEET

3036 TOTAL HEATED SQUARE FEET