
Acknowledgement Of
Plans Submittal ONLY!
_____ Date 3/31/05
_____ Date 3/31/05

TOP NOTCH HOMES INC.


McCRARY WOODS LOT #6

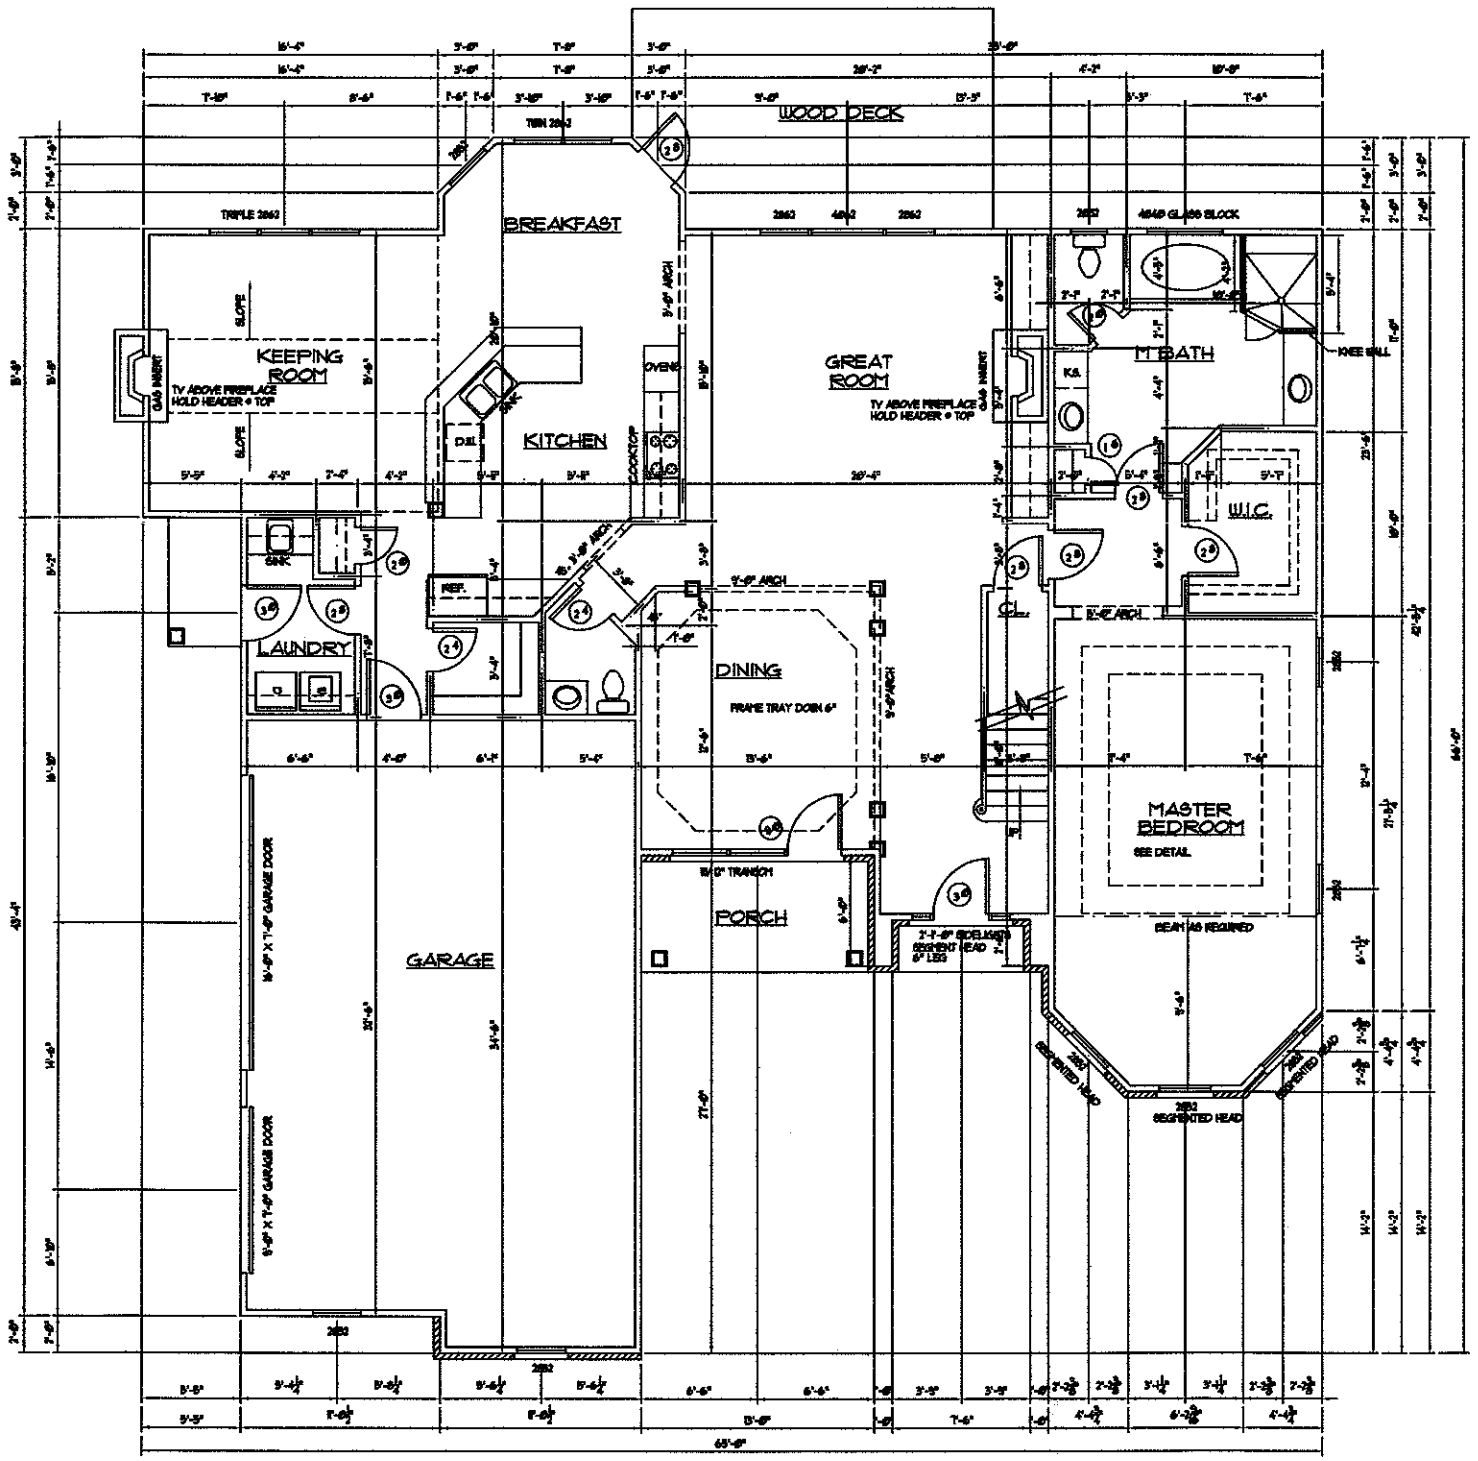

MAIN FLOOR PLAN
SCALE 1/4" = 1'-0"
2293 HEATED SQUARE FEET
3452 TOTAL HEATED SQUARE FEET

TOP NOTCH HOMES INC.

McCRARY WOODS LOT #6

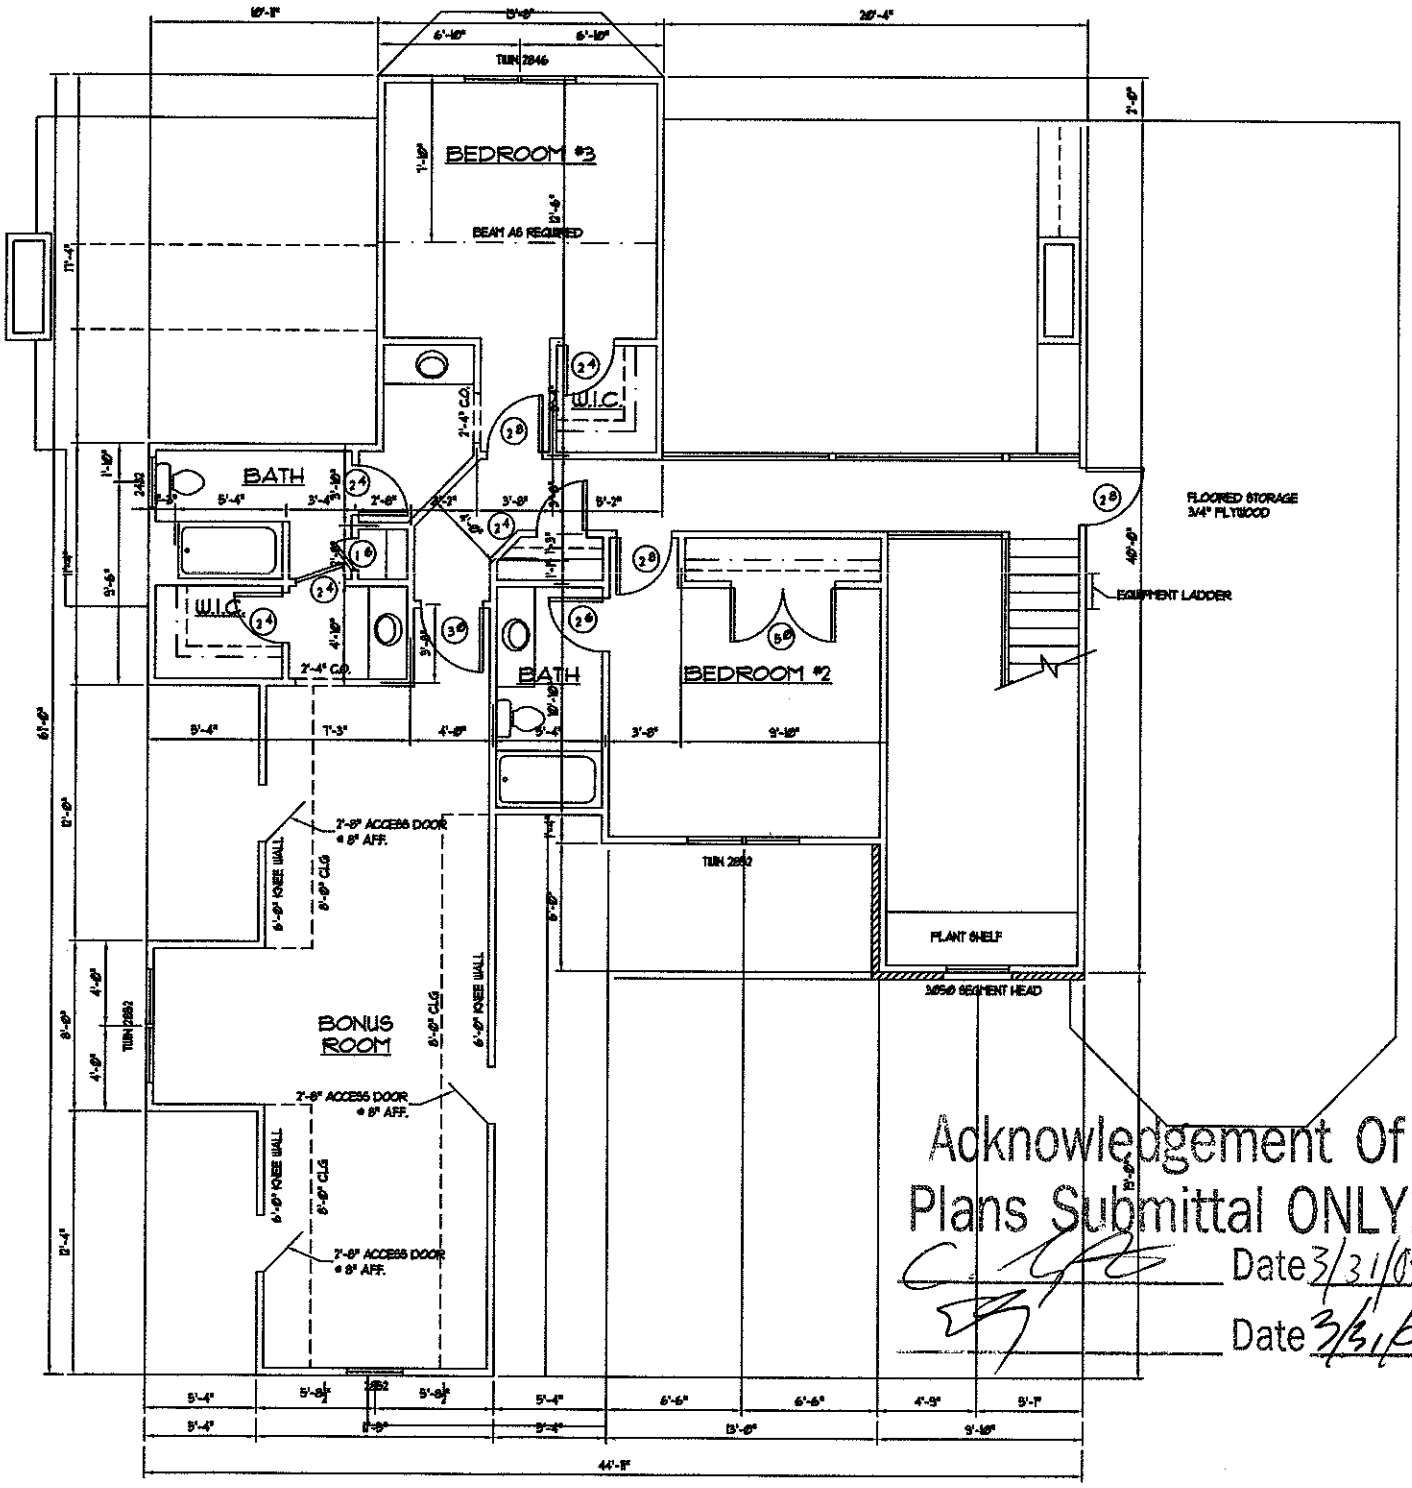

Acknowledgement Of
Plans Submittal ONLY!

Date 3/31/05

Date 3/31/05

UPPER FLOOR PLAN

SCALE 1/4" = 1'-0"

792 HEATED SQUARE FEET

423 BONUS ROOM HEATED SQUARE FEET