4 Bdrm.


Acknowledgement Of
Plans Submittal ONLY!

W. Spurlock Jr. Date 3/31/05

Date 3/3/05

TOP NOTCH HOMES INC.

McCRARY WOODS LOT #14

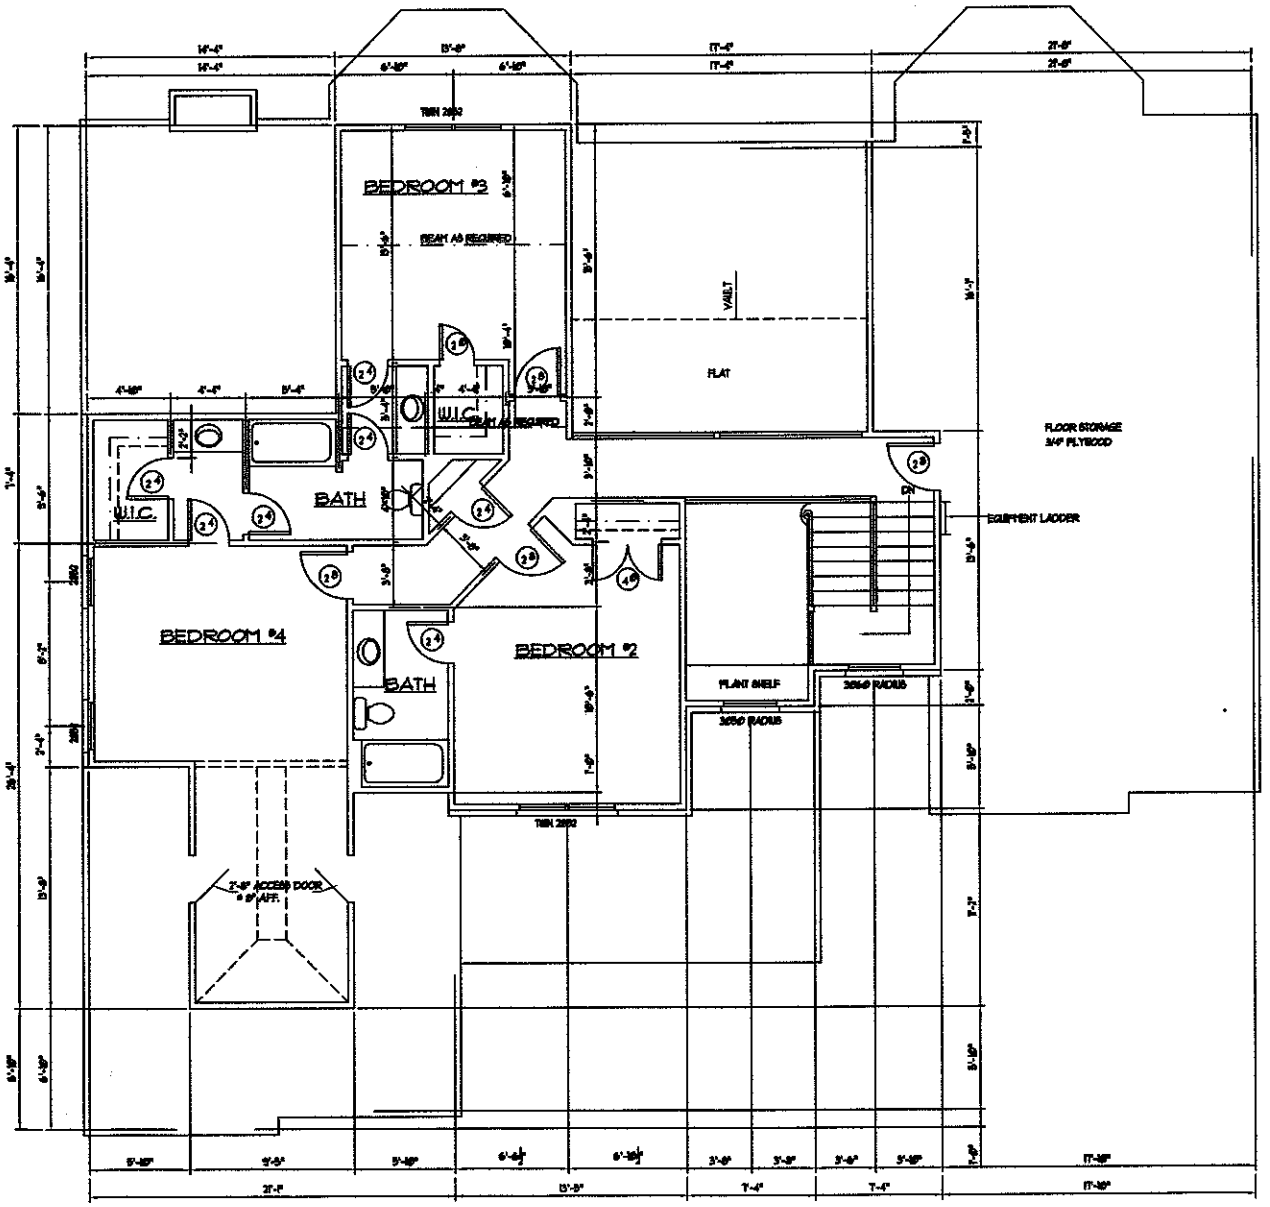


UPPER FLOOR PLAN

SCALE 1/4" = 1'-0"

934 HEATED SQUARE FEET

TOP NOTCH HOMES INC.

McCRARY WOODS LOT #14

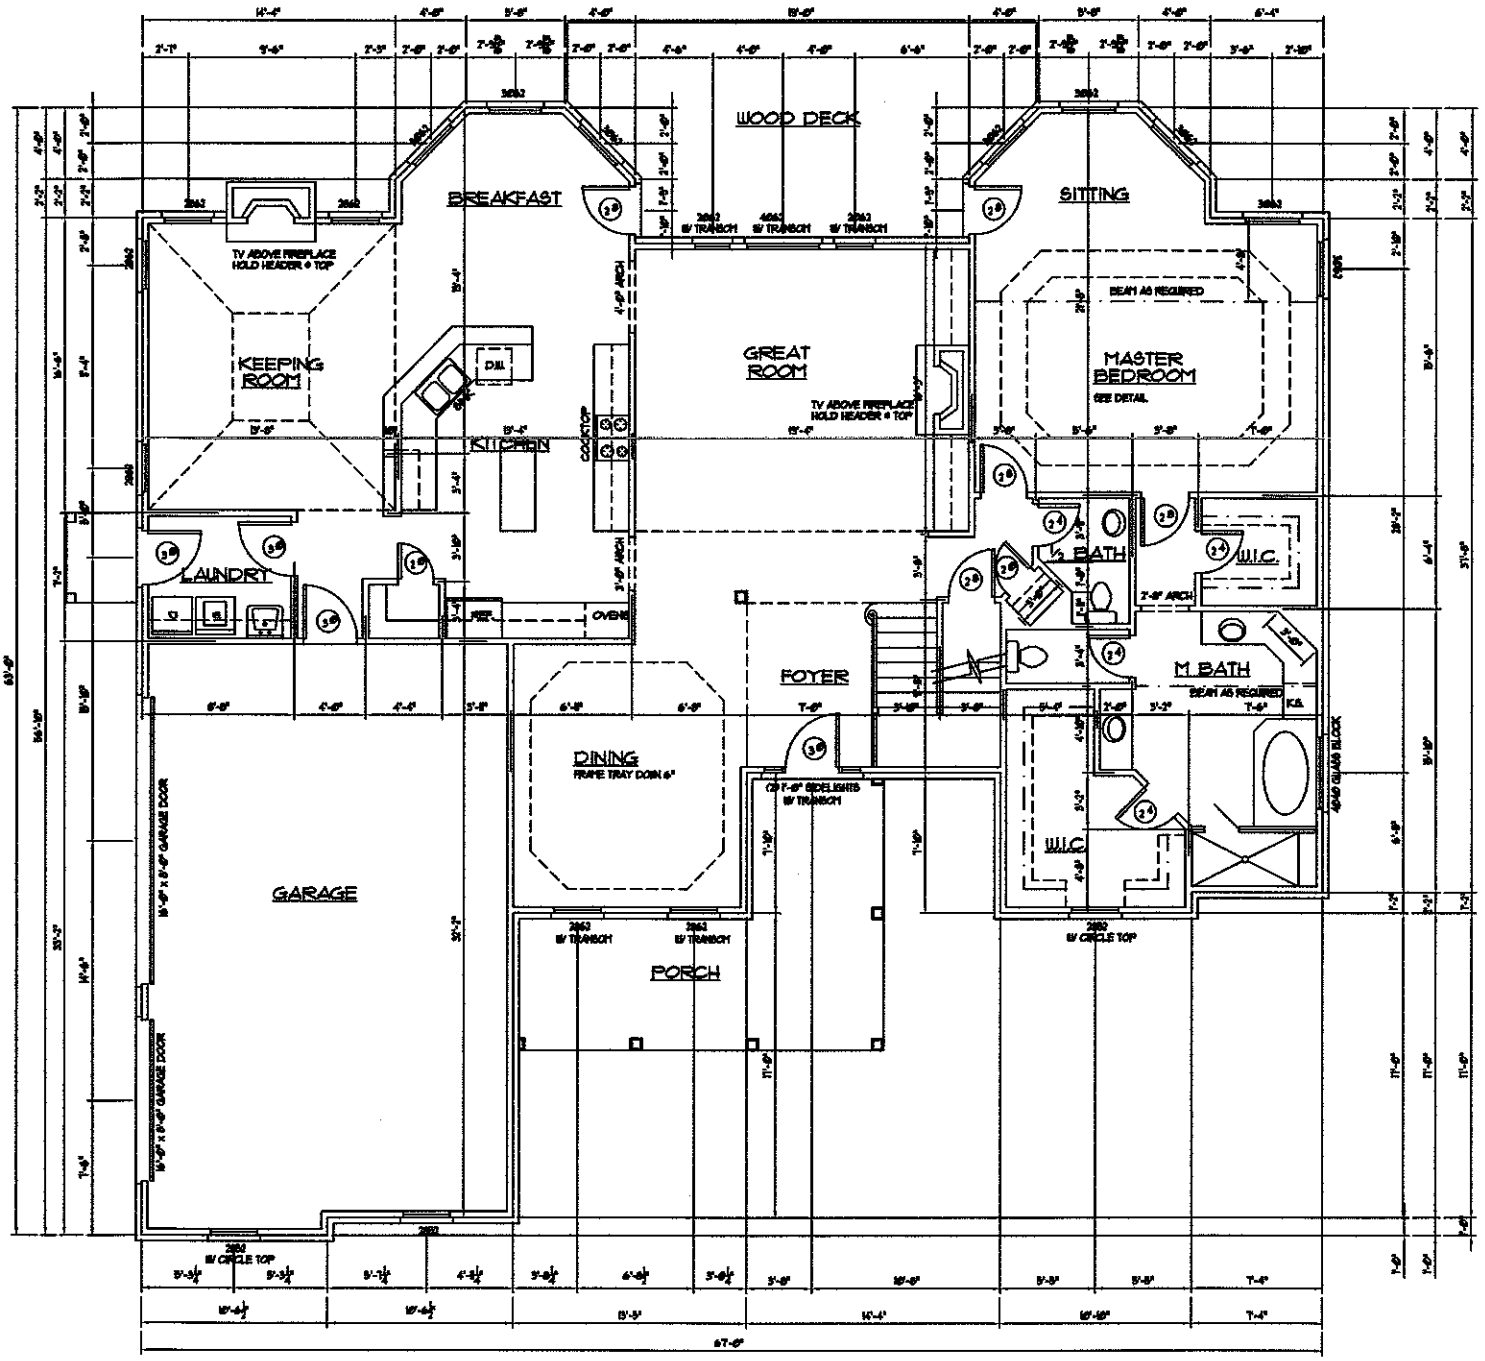

MAIN FLOOR PLAN

SCALE 1/4" = 1'-0"

2249 HEATED SQUARE FEET

3569 TOTAL HEATED SQUARE FEET