
Acknowledgement Of
Plans Submittal ONLY!
Lisa Lee Date 4.16.15
Date

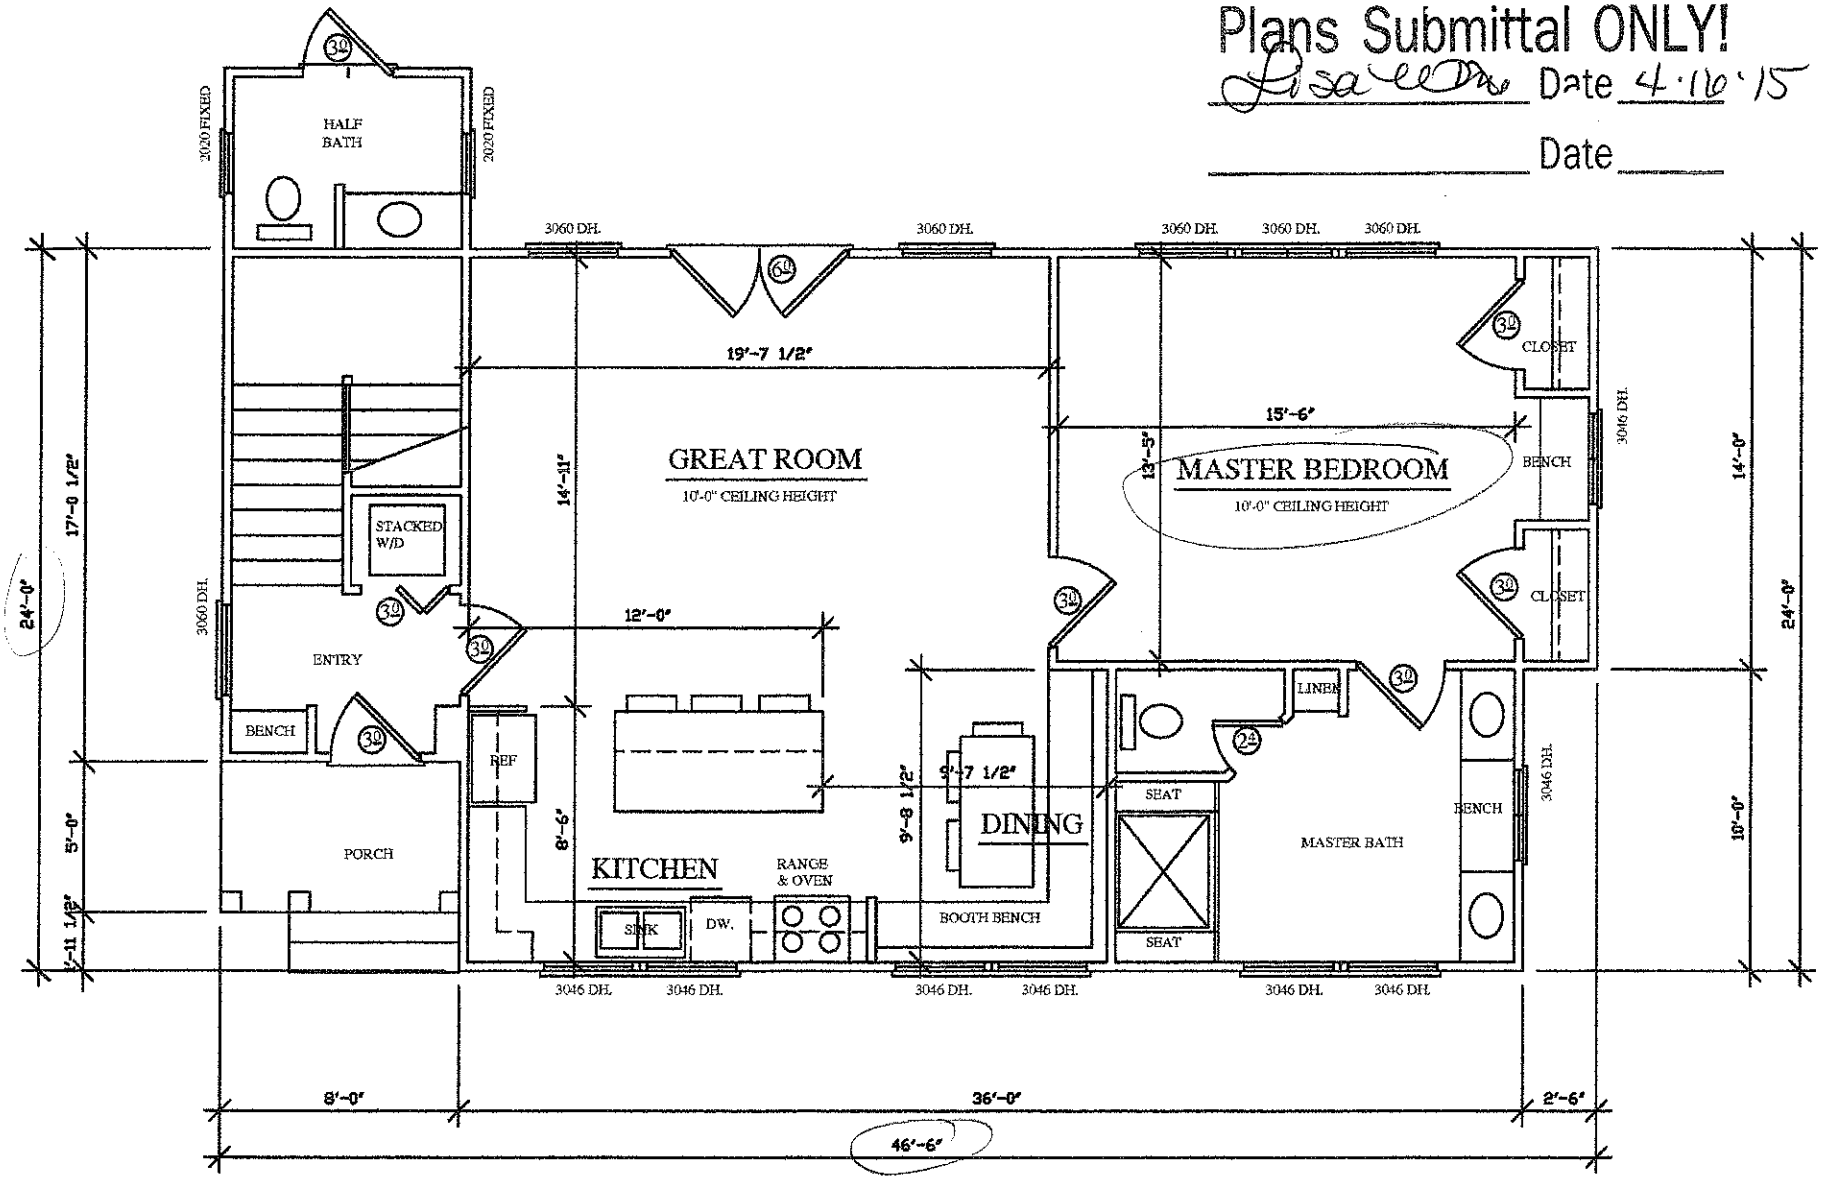


KEITH & LISA WINE RESIDENCE

FIRST FLOOR PLAN – Phase I

SCALE: 1/4" = 1'-0"

1085 SQ.FT.

Acknowledgement Of
Plans Submittal ONLY!
Date 4.16.15
Date

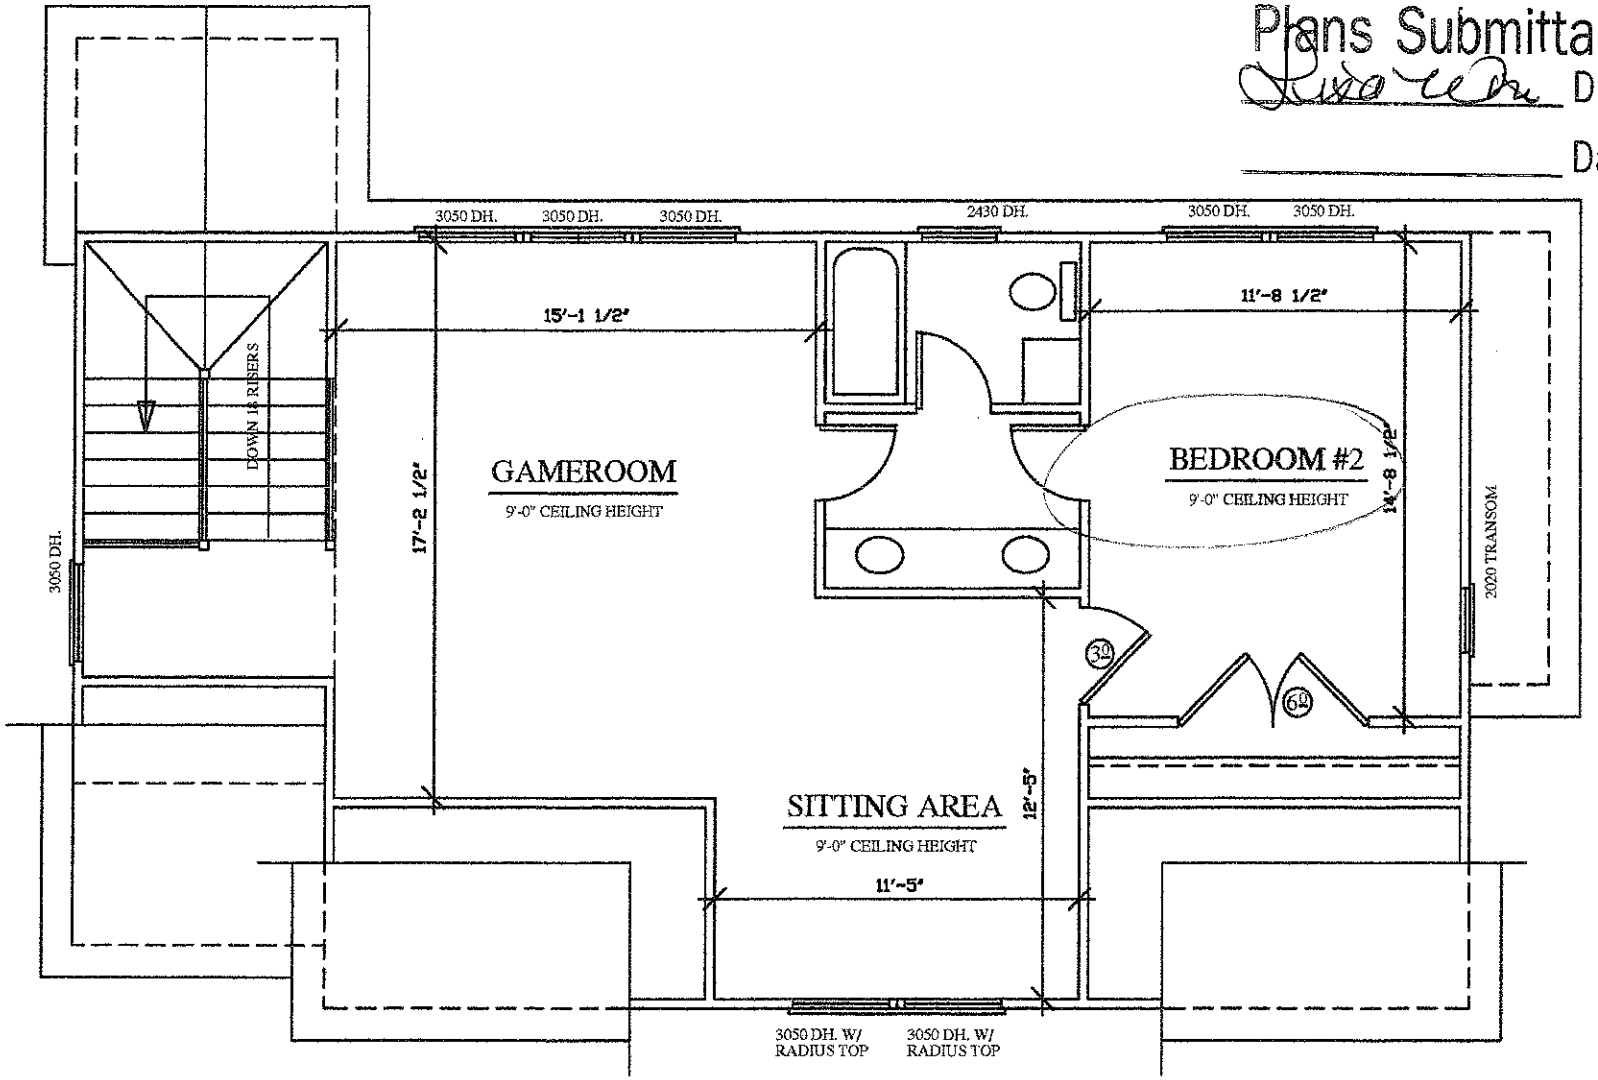

KEITH & LISA WINE RESIDENCE


SECOND FLOOR PLAN

827 SQ.FT.

SCALE: 1/4" = 1'-0"

Acknowledgement Of:
Plans Submittal ONLY!
Lisa Cox Date 4-16-15
_____ Date _____

phase II

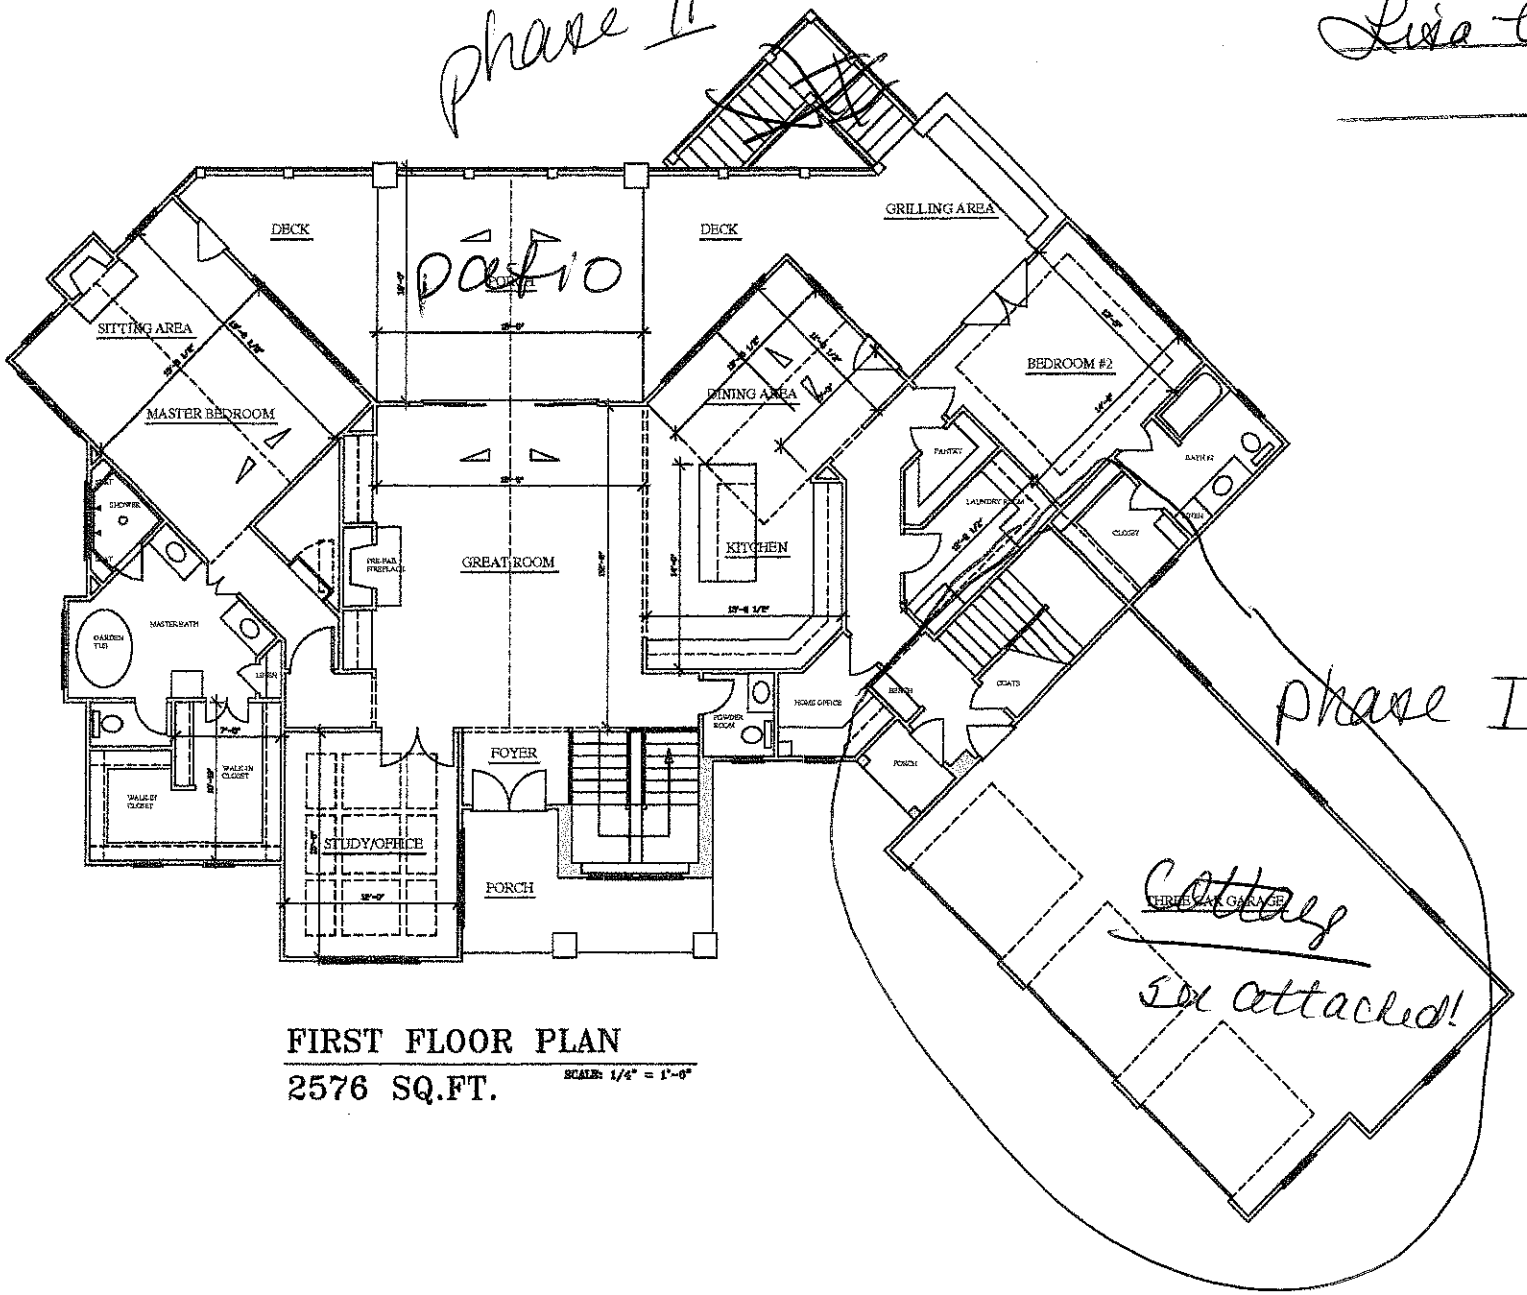

FIRST FLOOR PLAN
2576 SQ.FT.
SCALE: 1/4" = 1'-0"