
Pre-plumb basement for $4

100% COMPLETE

©COPYRIGHT 1995
NOTE: VIOLATORS OF COPYRIGHT WILL BE PROSECUTED TO THE FULLEST EXTENT OF THE LAW – ALL RIGHTS RESERVED –
TO REPORT COPYRIGHT VIOLATIONS CALL (770) 532-1128
THE USE OF THIS PLAN BY ANYONE OTHER THAN AN AGENT OF "AMERICA'S HOME PLACE, INC. IS IN VIOLATION OF THE FEDERAL COPYRIGHT ACT
$100 REWARD FOR RECOVERING AN ACTUAL COPYRIGHT INFRINGEMENT.

1000 SF BASEMENT

Move bay window 6" left

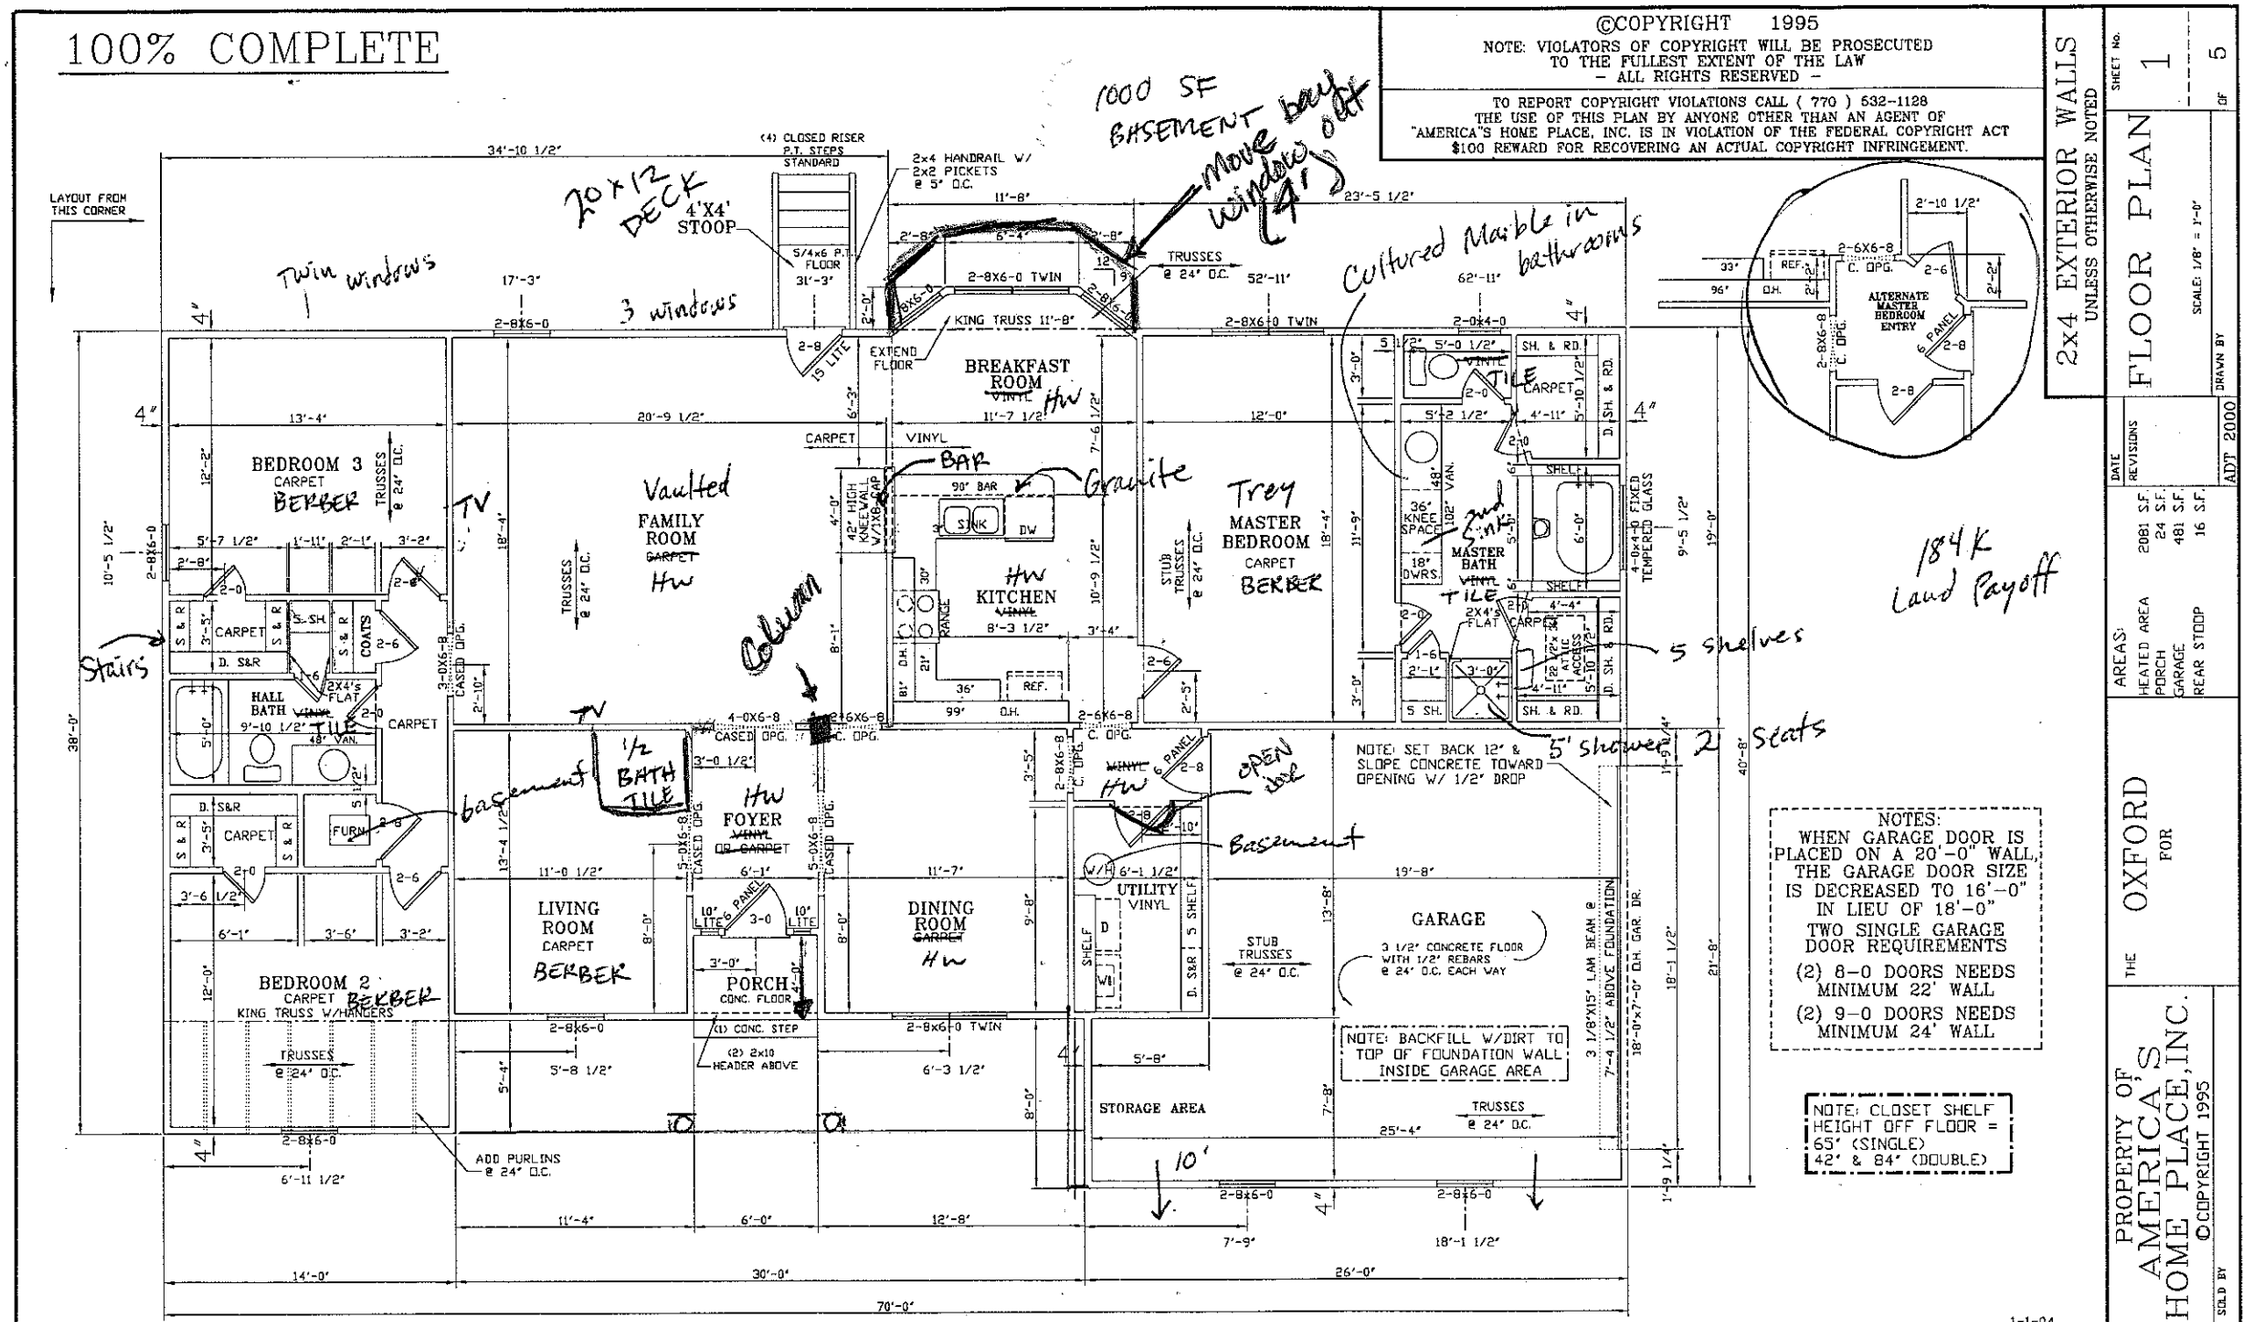

184K Land Payoff

NOTES:
WHEN GARAGE DOOR IS PLACED ON A 20'-0" WALL, THE GARAGE DOOR SIZE IS DECREASED TO 16'-0" IN LIEU OF 18'-0"
TWO SINGLE GARAGE DOOR REQUIREMENTS
(2) 8-0 DOORS NEEDS MINIMUM 22' WALL
(2) 9-0 DOORS NEEDS MINIMUM 24' WALL

NOTE: CLOSET SHELF HEIGHT OFF FLOOR = 65" (SINGLE) 42" & 84" (DOUBLE)

2x4 EXTERIOR WALLS UNLESS OTHERWISE NOTED

SHEET No. 1 OF 5

FLOOR PLAN

SCALE: 1/8" = 1'-0"

DRAWN BY ADT 2000

DATE REVISIONS

AREAS:
HEATED AREA 2081 S.F.
PORCH 24 S.F.
GARAGE 481 S.F.
REAR STOOP 16 S.F.

THE OXFORD FOR

PROPERTY OF AMERICA'S HOME PLACE, INC.
©COPYRIGHT 1995

SOLD BY

1-1-04

4 TV (1 Each bdrm

BRICK FRONT SIDING DOWN BACK 7 Recessed lights, 2 Phone JACKS