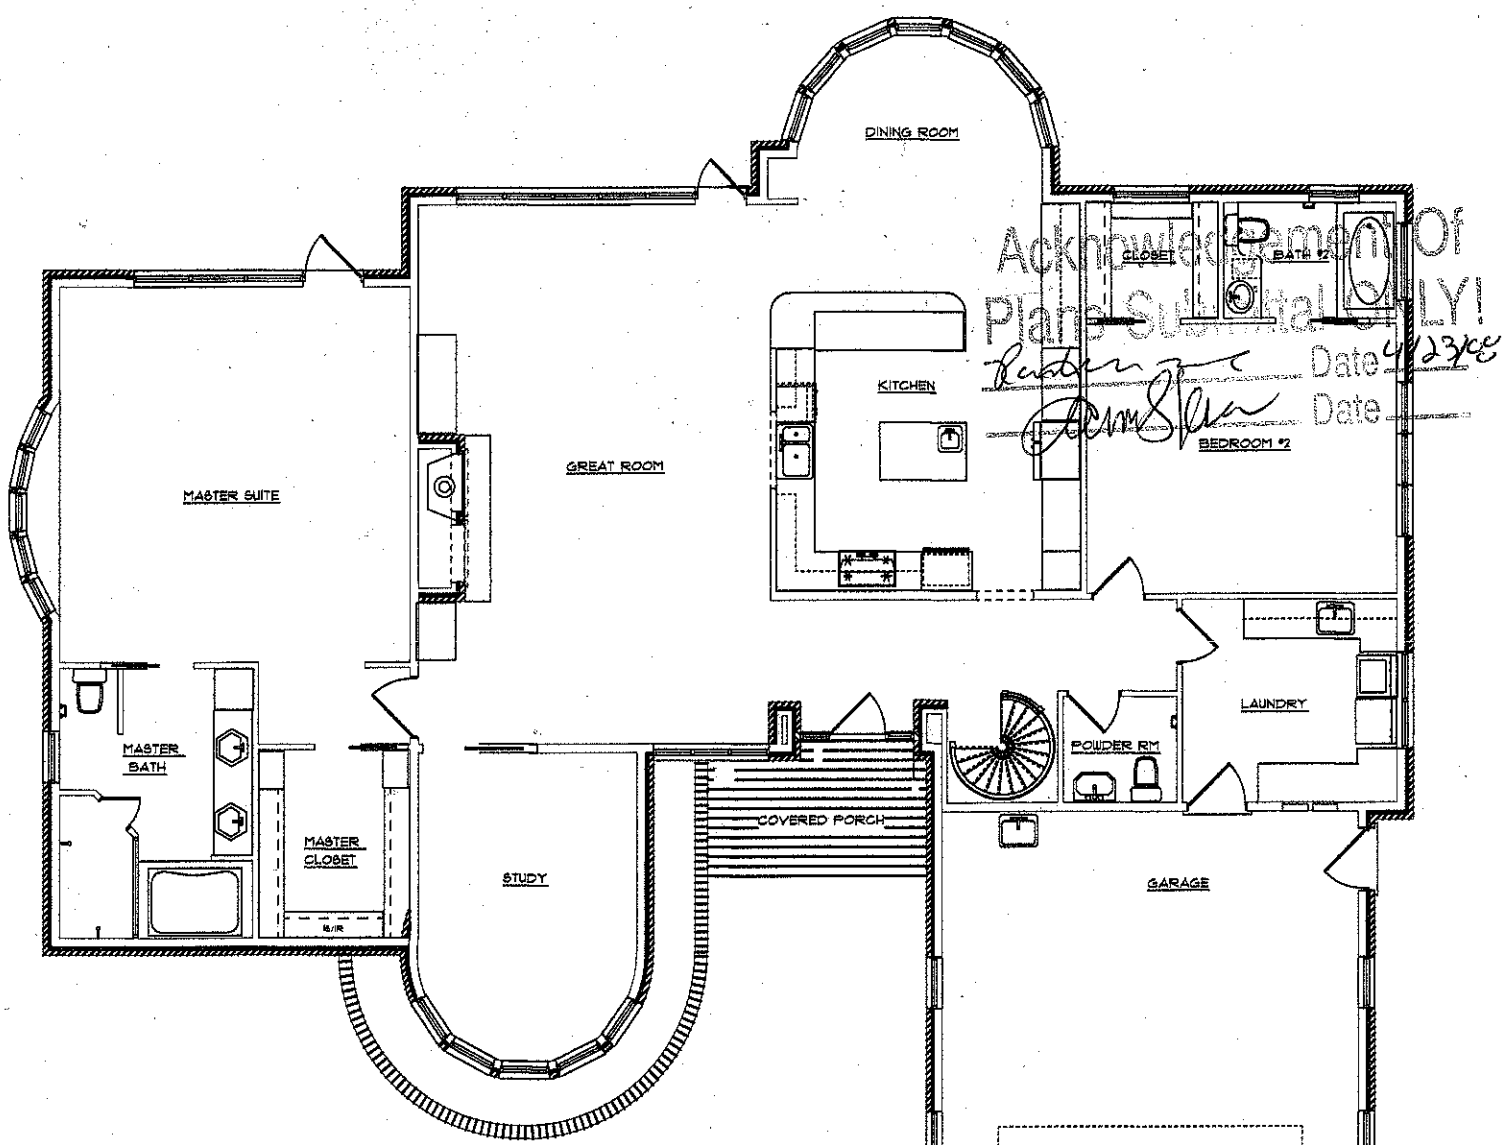


Acknowledgement Of Plans Submitted ONLY!
Date 4/23/08
Date


MAIN FLOOR -	2,660 S.F. HEATED
UNFINISHED BASEMENT -	2,255 S.F. UNHEATED
TOTAL	4,915 S.F.
GARAGE	564 S.F.

MAIN FLOOR PLAN

CUSTOM RESIDENCE FOR
ANDY, TAMMIE & ANDREA KRALOVIC
137 BEATEN PATH ROAD - MOORESVILLE, N.C. 28117

DATE: 4/20/08	
SCALE: NTS	
DRAWN BY: TK	
REVISION	

KCI KRALOVIC Construction Inc.
GENERAL CONTRACTORS
202 DIGH CIRCLE - MOORESVILLE, N.C. 28117
Phone (704) 662-9888 Fax (704) 662-9178

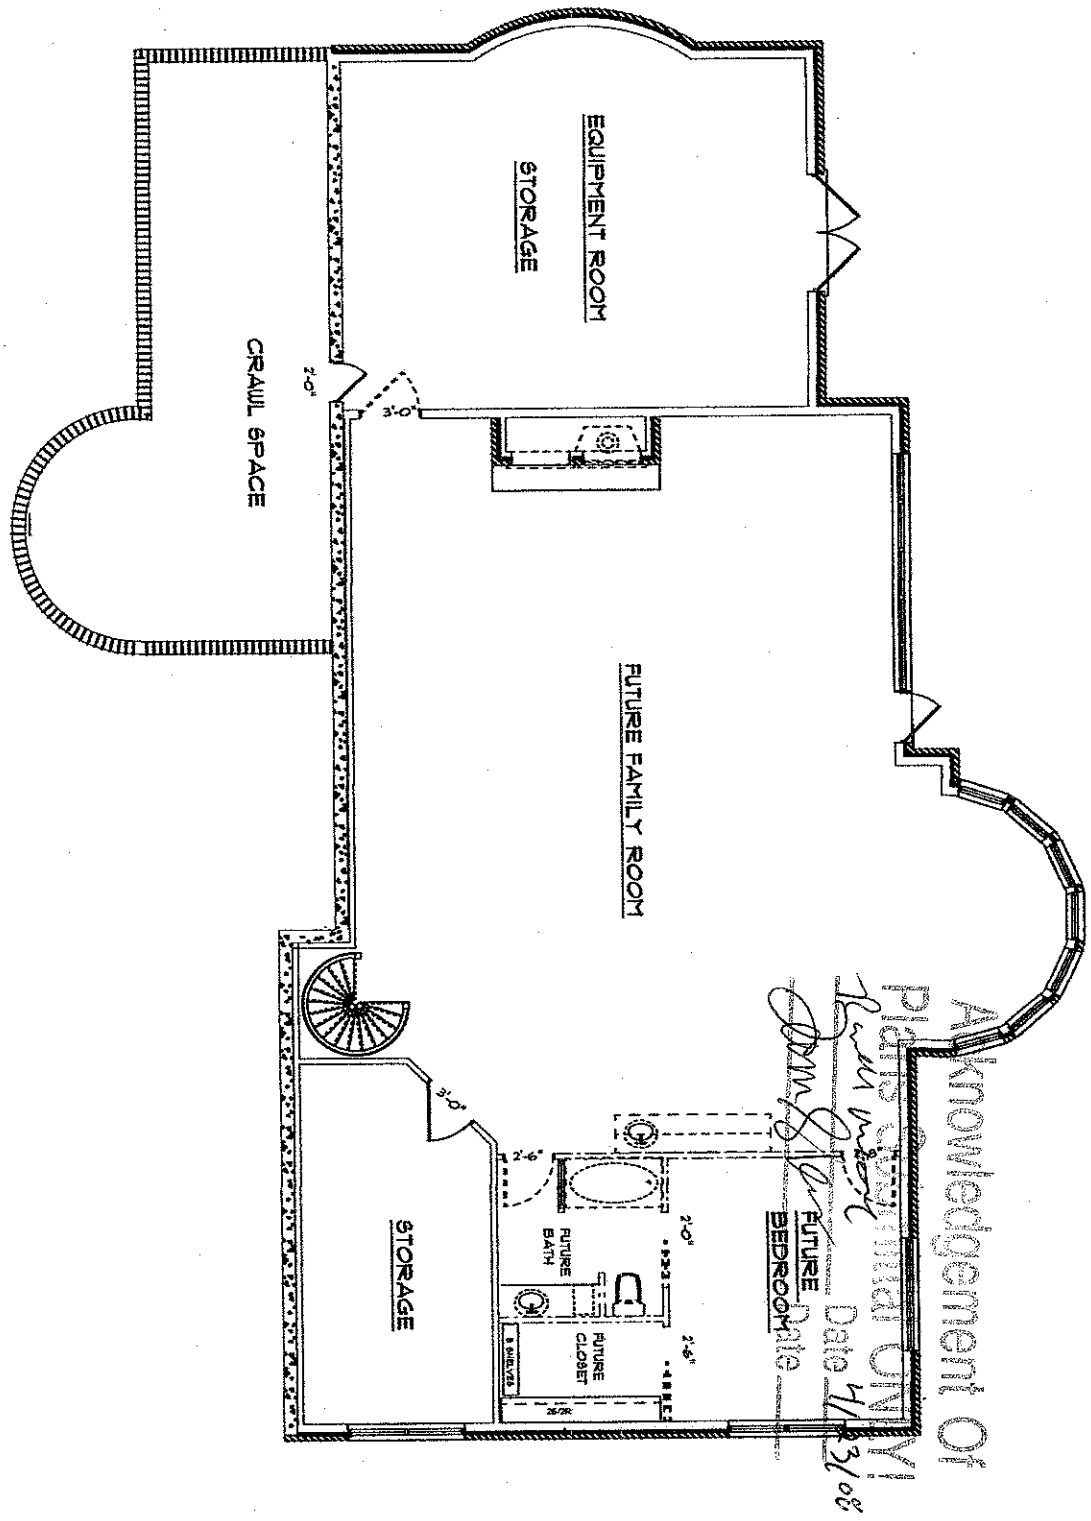

UNFINISHED BASEMENT PLAN

KCI KRALOVIC Construction Inc.
GENERAL CONTRACTORS
202 DIGH CIRCLE - MOORESVILLE, N.C. 28117
Phone (704) 662-9888 Fax (704) 662-9178

DATE: 4/20/08
SCALE: NTS
DRAWN BY: TK
REVISION

CUSTOM RESIDENCE FOR

ANDY, TAMMIE & ANDREA KRALOVIC

137 BEATEN PATH ROAD - MOORESVILLE, N.C. 28117