
Need to inspect per A. Hnath 9-3-15

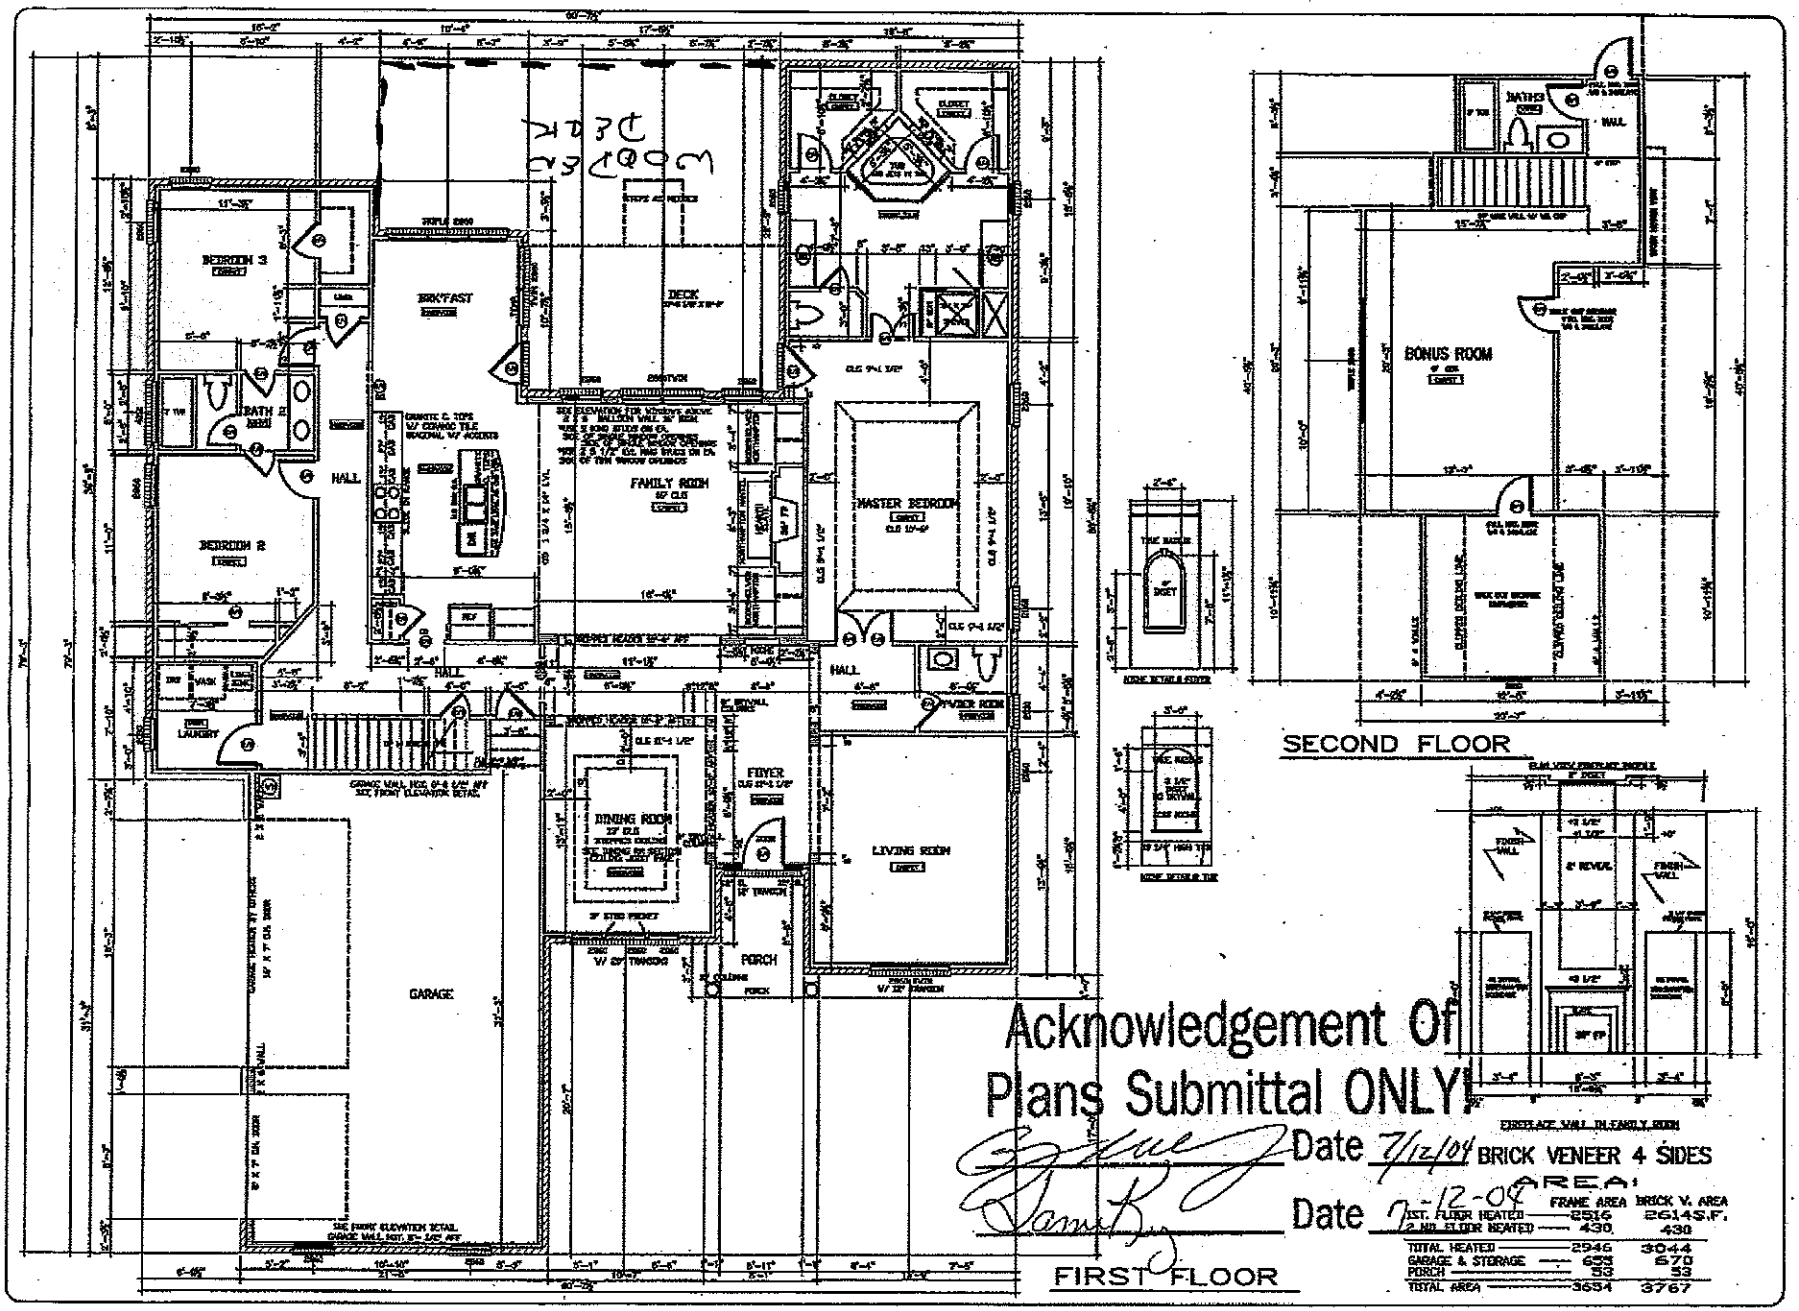

Acknowledgement Of Plans Submittal ONLY!

Date 7/12/04 BRICK VENEER 4 SIDES

Date 7-12-04

AREA:

	FRAME AREA	BRICK V. AREA
1ST. FLOOR HEATED	2516	2614S.F.
2 ND FLOOR HEATED	430	430
TOTAL HEATED	2946	3044
GARAGE & STORAGE	655	670
PORCH	53	53
TOTAL AREA	3654	3767

BELOCK DEVELOPMENT CORPORATION
300 ALSCOT AVENUE N.W.
CONCORD, NC
(704) 788-4616 FAX (704) 784-3720

LOT EDGEWATER PARK -18

AUGUSTA

FLOOR PLAN

DATE: 6-21-2004
PLAN: AUGUSTA
SCALE: 1/4"=1'-0"
DRAWN BY: DS
ESTIMATED BY:
CHECKED BY: