


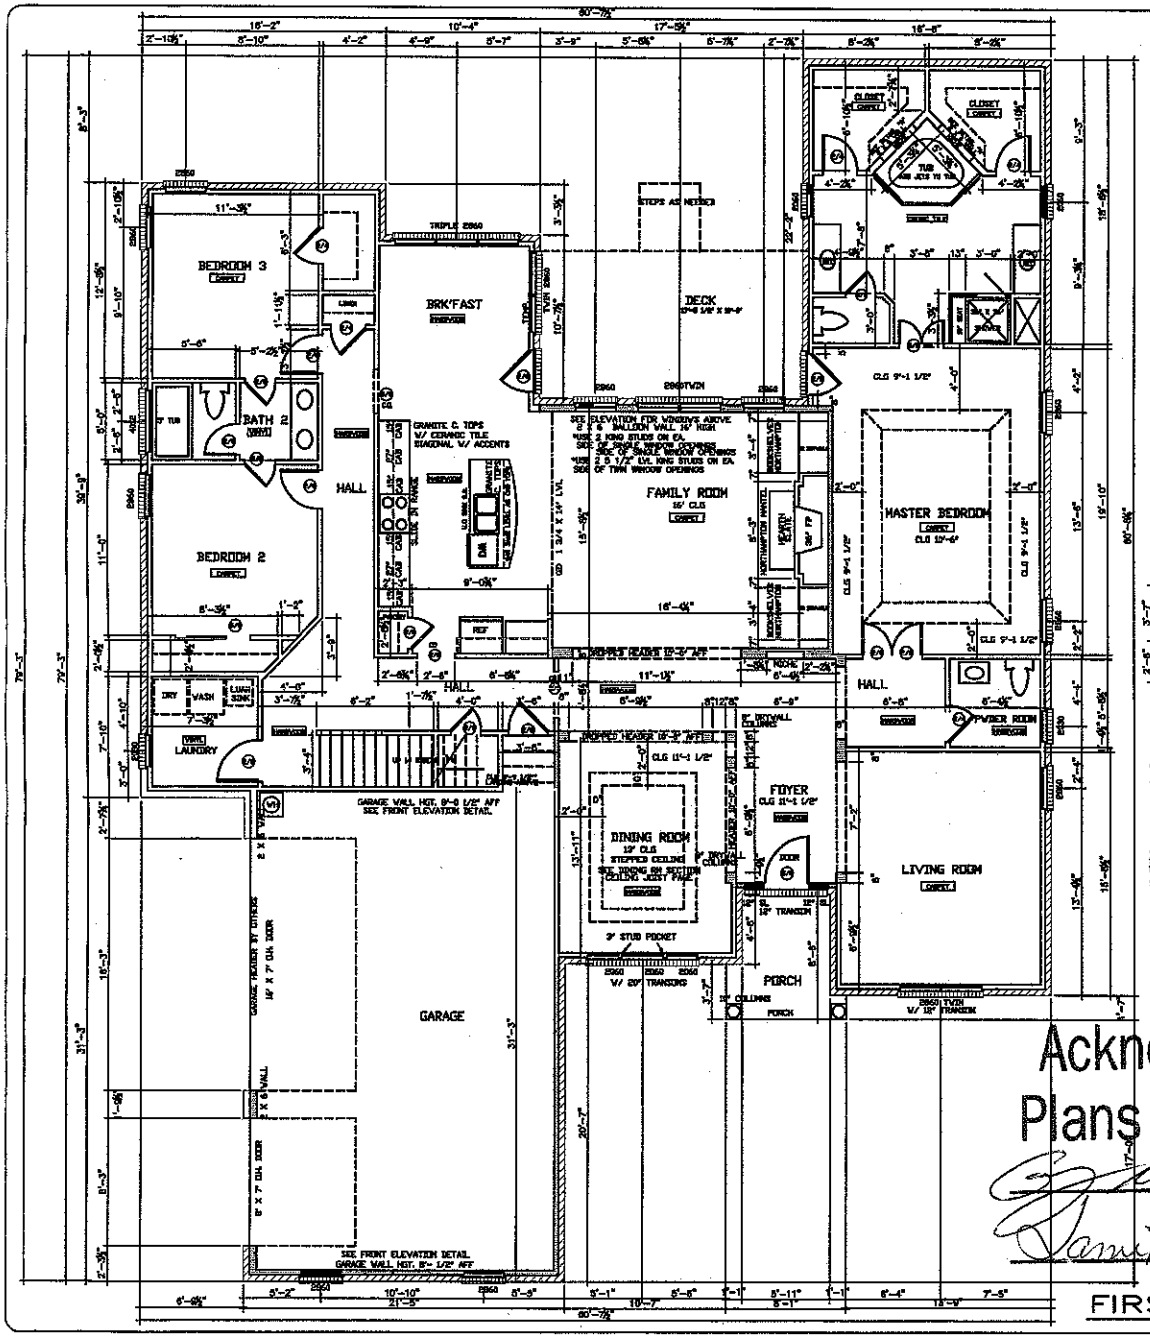



FIRST FLOOR

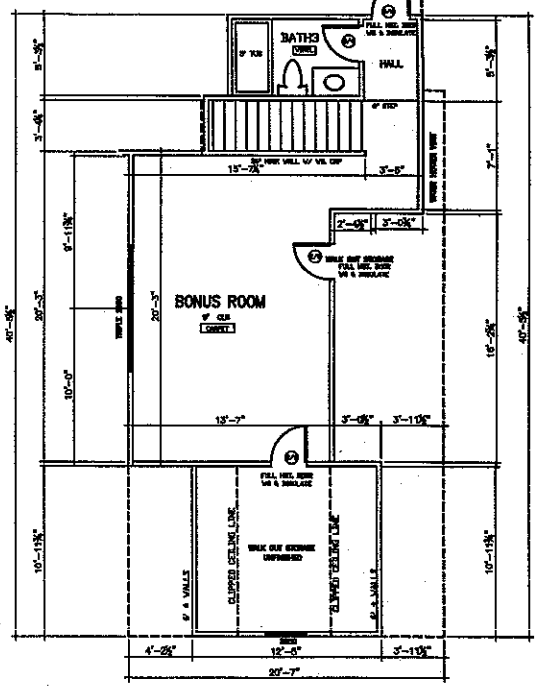


SECOND FLOOR

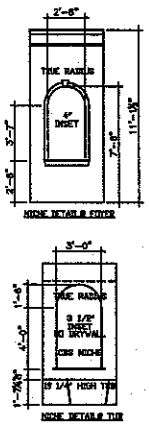

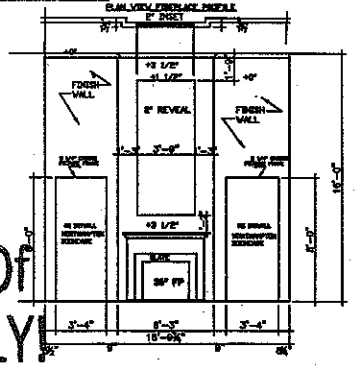

FIREPLACE WALL IN FAMILY ROOM

# Acknowledgement Of Plans Submittal ONLY!

Date 7/12/04

Date 7-12-04

BRICK VENEER 4 SIDES

AREA:

| | FRAME AREA | BRICK V. AREA |
|---|---|---|
| 1ST. FLOOR HEATED | 2516 | 2614 S.F. |
| 2 ND FLOOR HEATED | 430 | 430 |
| TOTAL HEATED | 2946 | 3044 |
| GARAGE & STORAGE | 655 | 670 |
| PORCH | 53 | 53 |
| TOTAL AREA | 3654 | 3767 |

BLOCK DEVELOPMENT CORPORATION
300 MOSS AVENUE N.W.
CONCORD, NC
(704) 788-4818 FAX (704) 784-3720

LOT
EDGEWATER PARK -18

AUGUSTA

FLOOR PLAN

DATE: 6-21-2004
PLAN: AUGUSTA
SCALE: 1/4"=1'-0"
DRAWN BY: DS
ESTIMATED BY:
CHECKED BY: