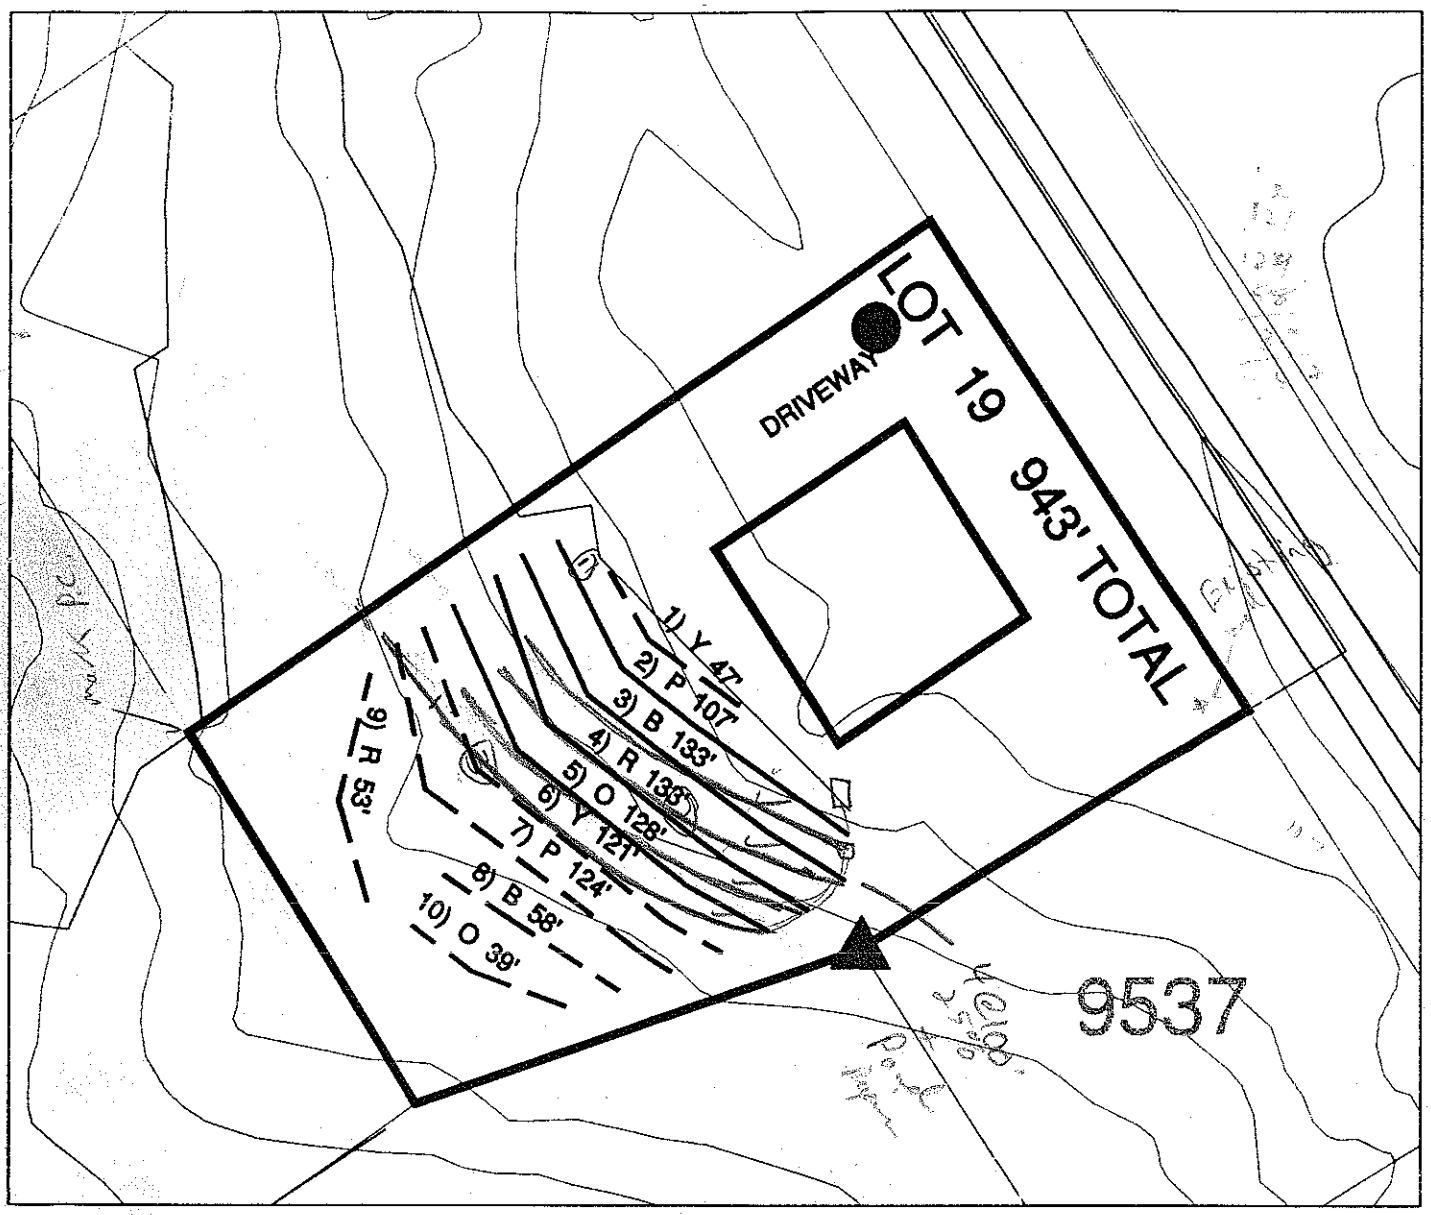


LEGEND

- Areas contain soils with 24 inches or more of useable material and have potential for conventional and modified conventional septic systems.
- UN — Unsuitable areas.
- System lines.
- Repair lines.
- Temporary Bench Mark (TBM)
- Well Location.

GRAPHIC SCALE

1" = 50'

50 0 50 100

**SUITABLE FOR PRELIMINARY PLANNING PURPOSES ONLY. ALL LOTS WILL REQUIRE APPROVAL BY THE COUNTY HEALTH DEPARTMENT ON A LOT BY LOT BASIS. THIS MAP SHOULD BY USED AS A GENERAL GUIDE, SOME ADJUSTMENTS WILL BE NECESSARY IN THE FIELD DUE TO SOIL VARIABILITY AND TOPOGRAPHIC IRREGULARITIES.
THIS MAP ONLY REFLECTS EXISTING SOIL SUITABILITY FOR ON-SITE SEPTIC TANK SYSTEMS. SOME OTHER CONSIDERATIONS THAT AFFECT SITE SUITABILITY THAT SHOULD BE CONSIDERED IN DEVELOPMENT DESIGN ARE:

1) 10' SETBACK FROM PROPERTY LINE
2) 100' SETBACK FROM ANY WELL
3) 50' SETBACK FROM STREAMS, PONDS OR LAKES.

See accompanying S&EC report.

SHEET 1 of 1

SHEET TITLE: SITE PLANS & DRAINFIELD LAYOUT

PROJECT NAME: MELLOCK DEVELOPMENT CORP. – BLUME ROAD LOT 19 – REBELL COUNTY, NORTH CAROLINA FEBRUARY 2003

S&EC Soil & Environmental Consultants, PA

FILE G:\SEC\JOBS\1213
SCALE 1" = 50'
FIELD WORK & B.K. S.A.R., W.O. &
DRAWN BY S.A.R.
PROJECT MGR. S.A.R.
PROJECT NO. 06-1213