



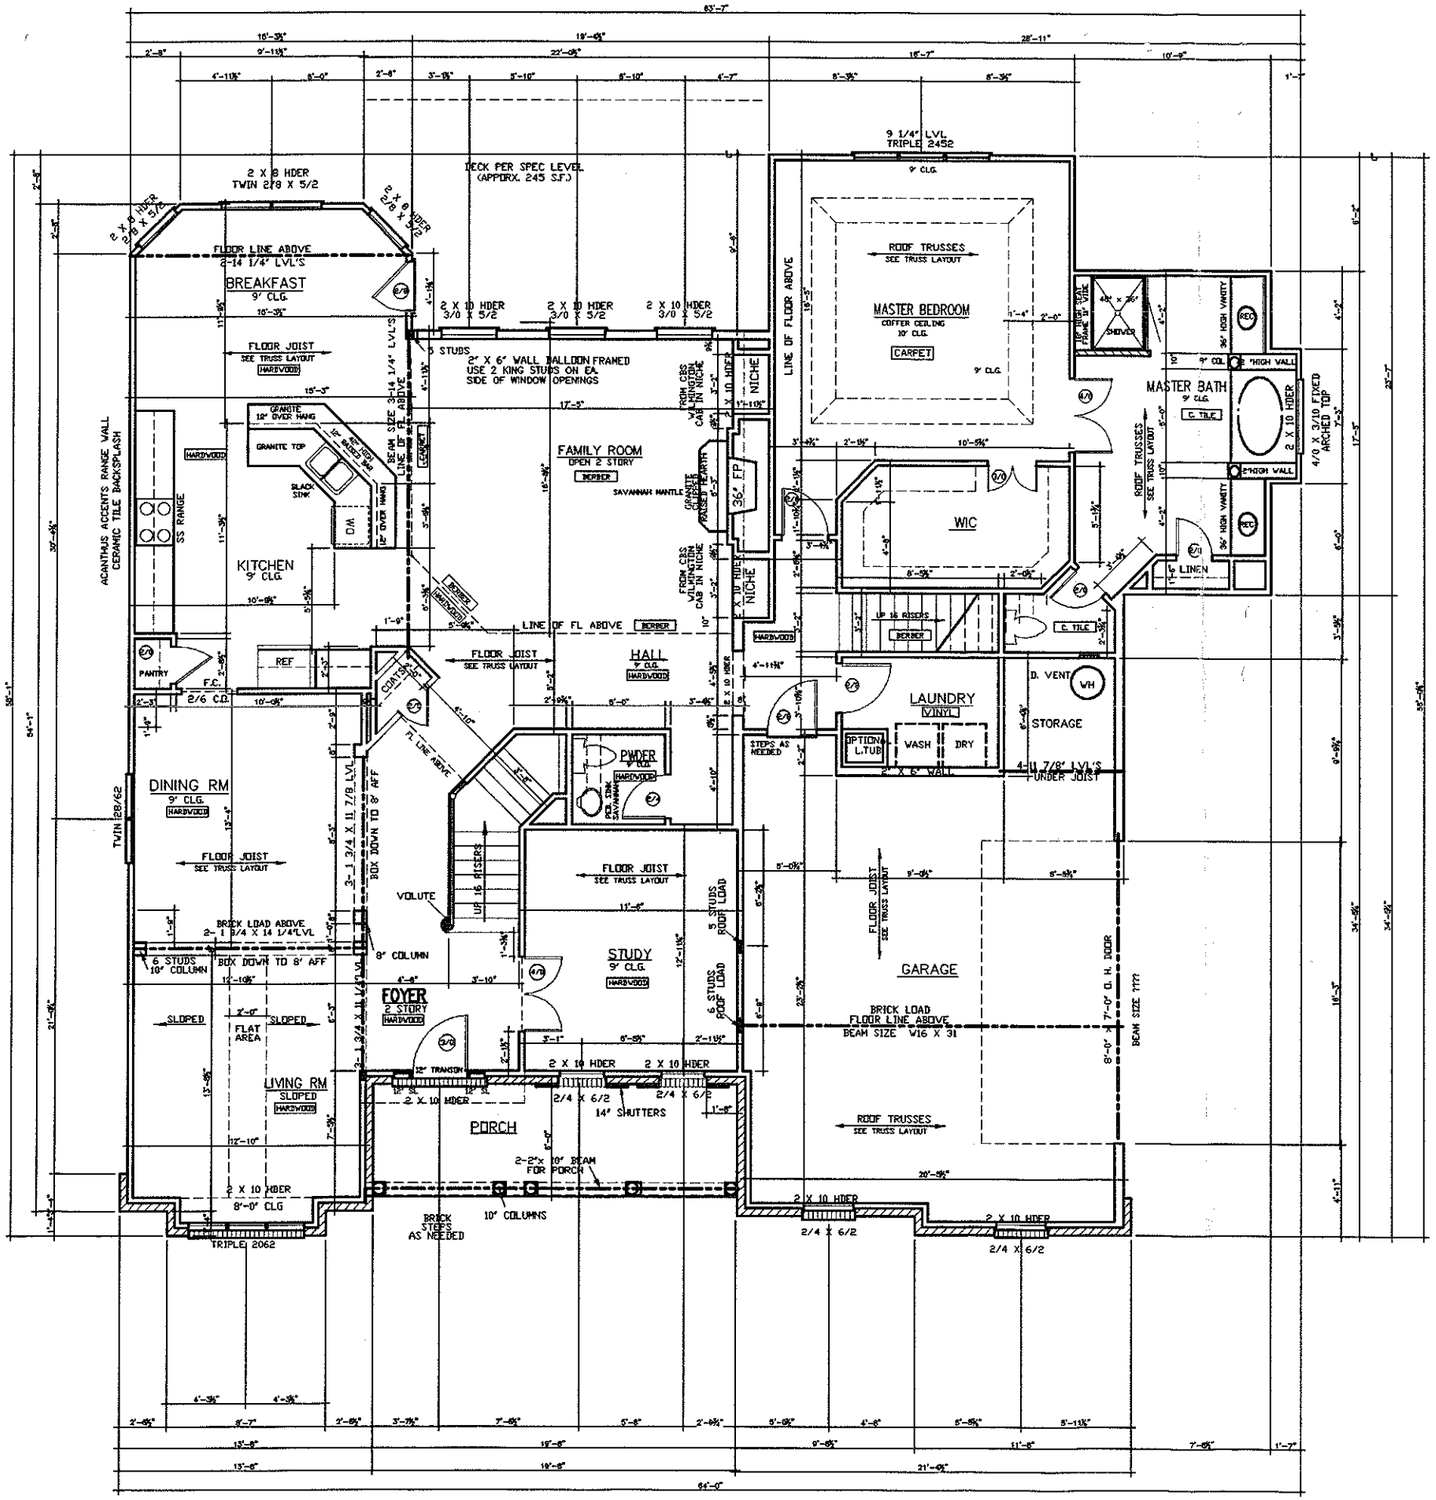


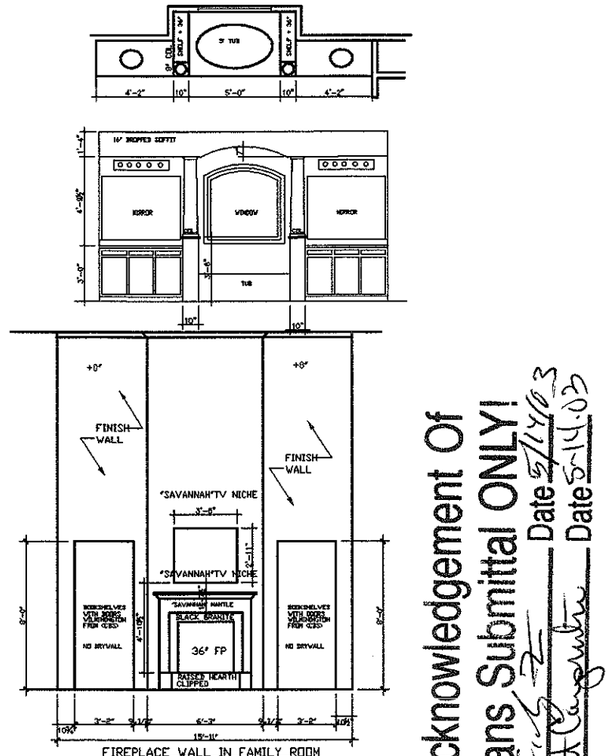

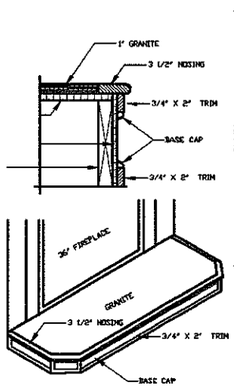

CLIPPED HEARTH DETAIL

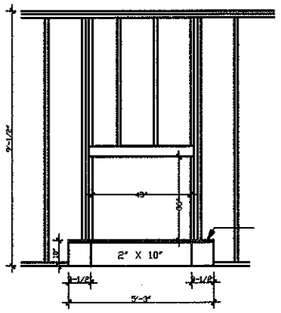

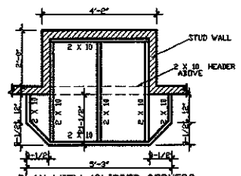

PLAN VIEW (CLIPPED CORNERS

RAISED HEARTH FRAMING DETAIL

AREA:

1ST. FLOOR HEATED	2408
2ND. FLOOR HEATED	1485
TOTAL HEATED	3893
GARAGE & STORAGE	661
TOTAL AREA	4554

FIRST FLOOR


Acknowledgement Of Plans Submittal ONLY!
Date 5/14/03
Date 5-14-03

BLOCK DEVELOPMENT CORPORATION
300 MCGILL AVENUE N.W.
CONCORD, NC
(704) 786-4818 FAX (704) 784-3720

LOT
EDGEWATER PARK 6

FLOOR PLANS

DATE: 4-16-2003
WEXFORD
SCALE: 1/4"=1'-0"
DRAWN BY: DS
ESTIMATED BY:
CHECKED BY:

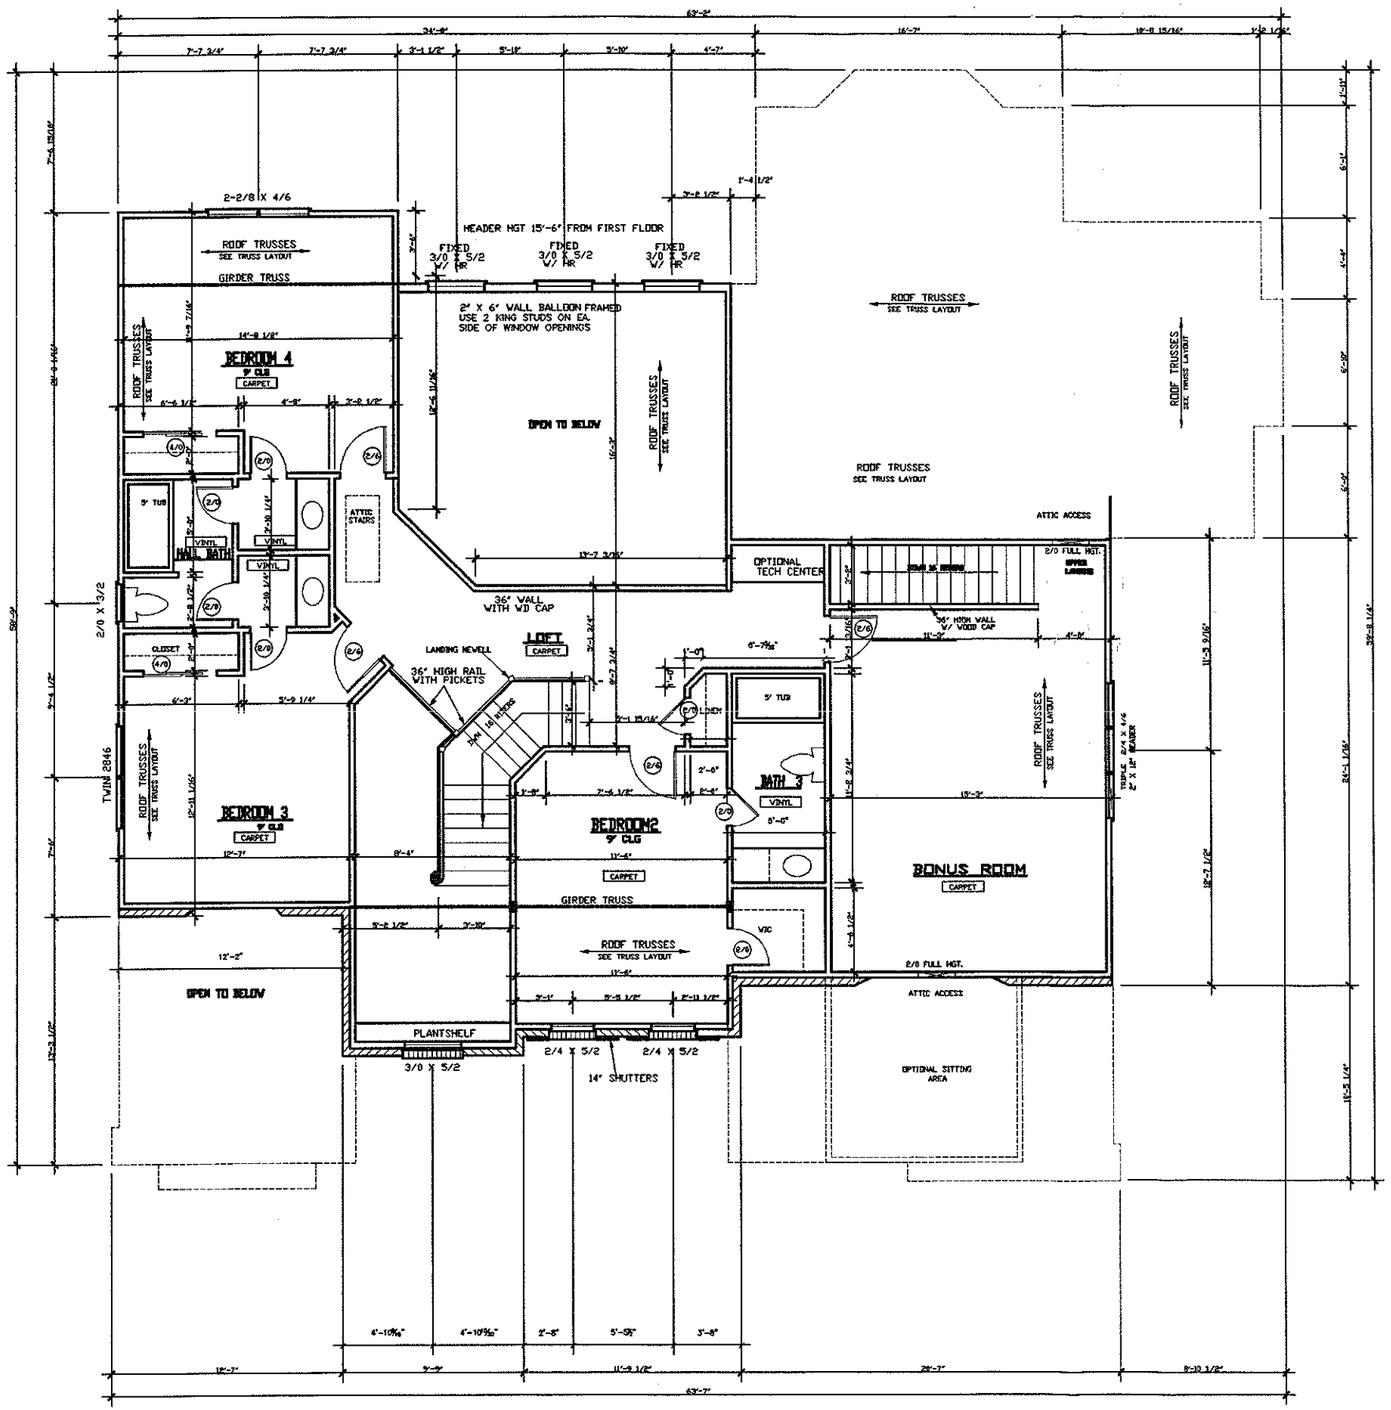

SECOND FLOOR

SCALE: 1/4" = 1'-0"

Acknowledgement Of Plans Submittal ONLY!
Date 5/14/03
Date 5-14-03

BLOCK DEVELOPMENT CORPORATION
300 MCGILL AVENUE N.W.
CONCORD, NC.
(704) 788-4818 FAX (704) 784-3720

LOT
EDGEWATER PARK 6

FLOOR PLANS

DATE: 4-16-2003
WEXFORD
SCALE: 1/4"=1'-0"
DRAWN BY: DS
ESTIMATED BY:
CHECKED BY:

C:\000jobs\Edgewater Park\Lot-6-wexford-2car\Wexford_5-2fl.dwg, 05/13/2003 09:09:38 AM, NDC_256.pc3