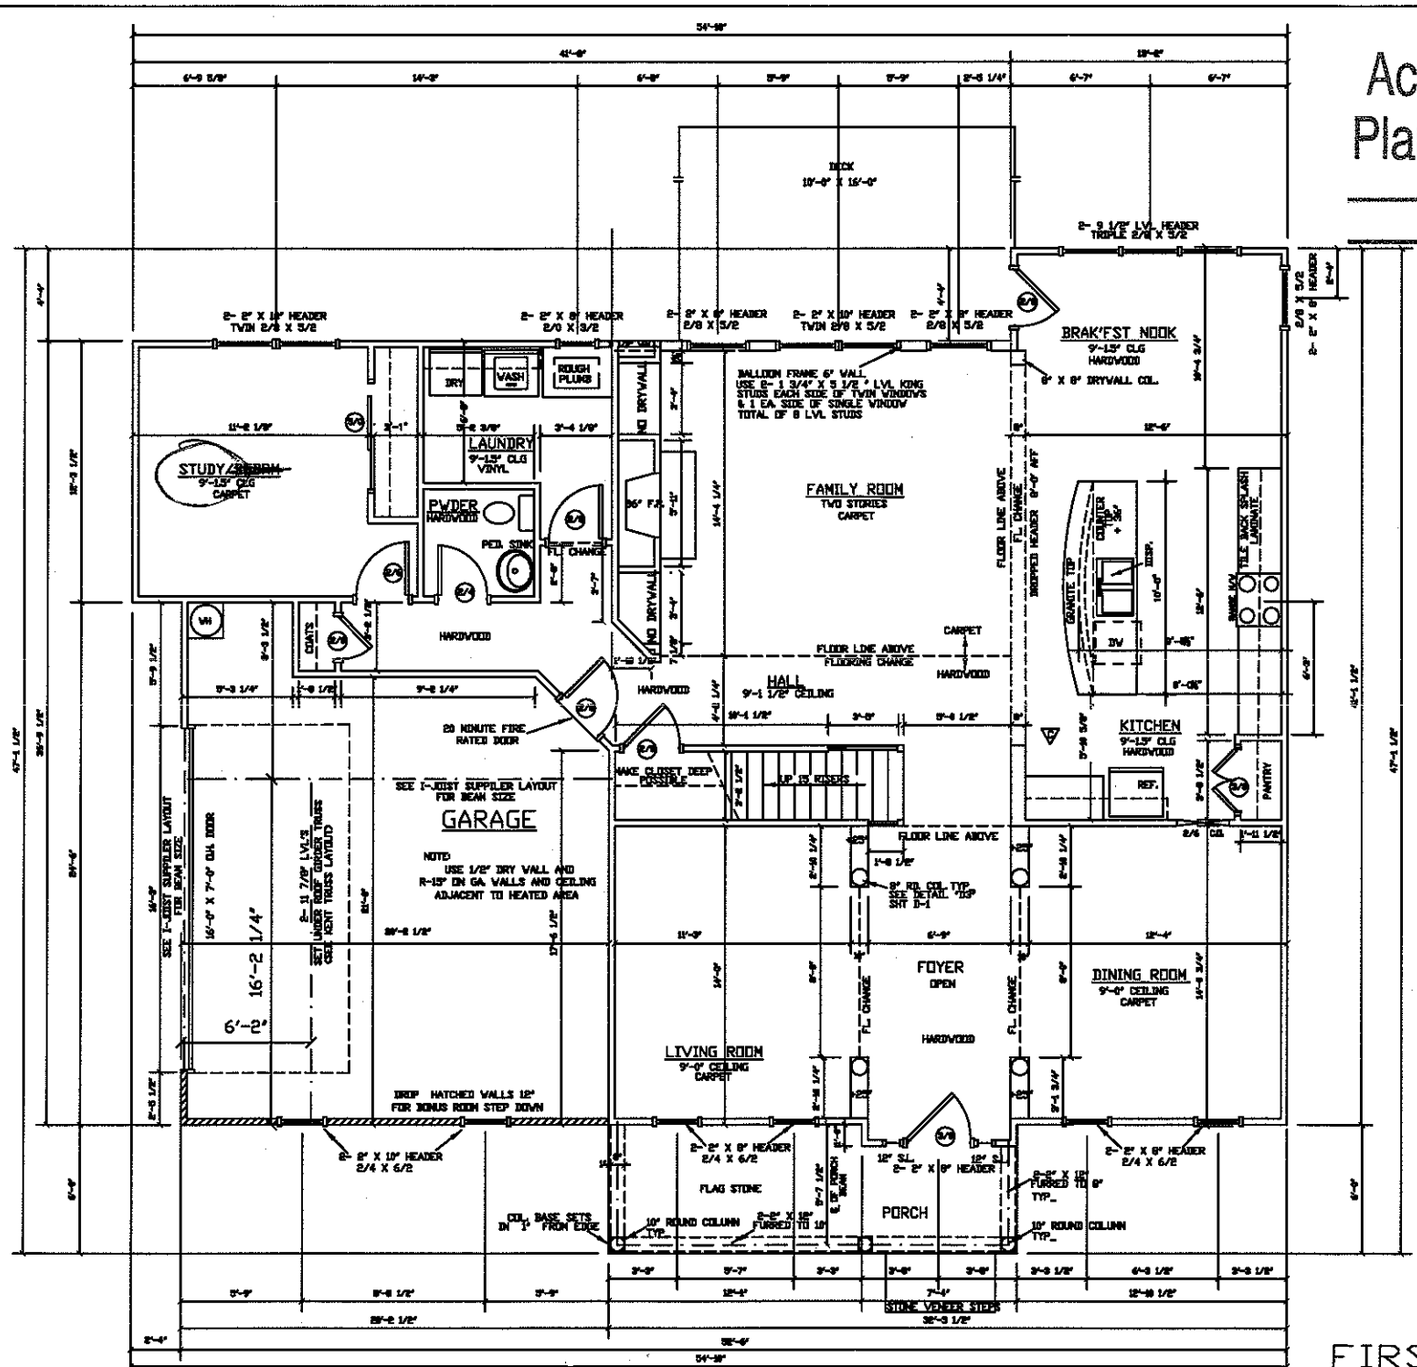


Acknowledgement Of Plans Submittal ONLY!

Date _____

Date _____

BELOCK DEVELOPMENT CORPORATION
5031 MORRIS AVENUE NW.
CONCORD, NC
(704) 786-4818 FAX (704) 784-3720

LOT # EP-7

CARLISLE

FIRST FLOOR PLAN

AREA:

1ST. FLOOR HEATED	1584
2ND. FLOOR HEATED	1352
BONUS ROOM	257
TOTAL HEATED	3193
GARAGE & STORAGE	438
TOTAL AREA	3631

DATE: 9/22/2003
PLAN: CARLISLE
SCALE: 1/4"=1'-0"
DRAWN BY: ATS
ESTIMATED BY:
CHECKED BY:

FIRST FLOOR PLAN

SCALE: 1/4" = 1'-0"