
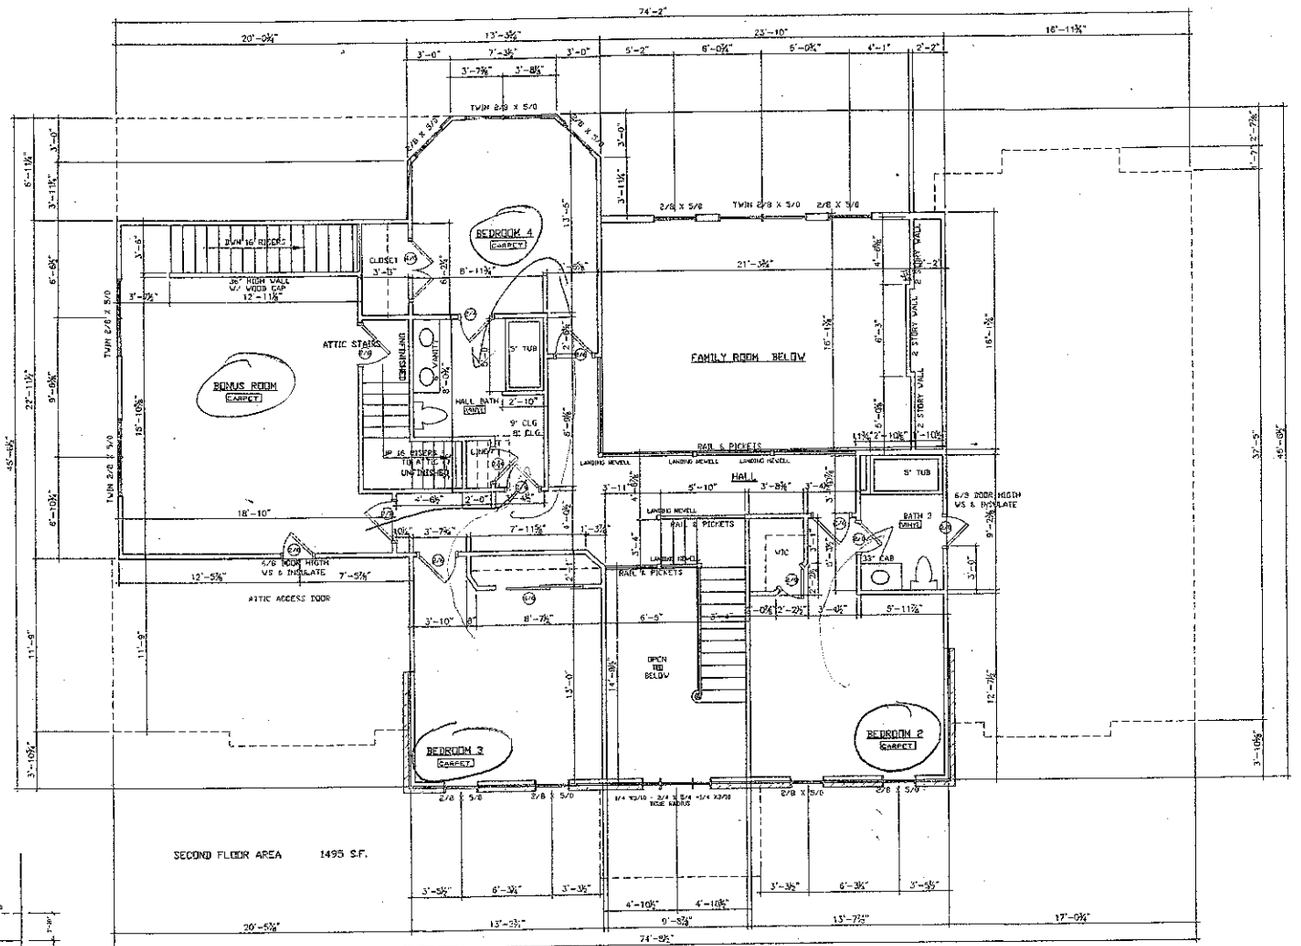


SECOND FLOOR PLAN

SCALE: 1/4" = 1'-0"

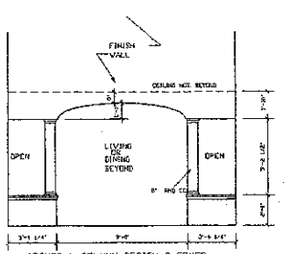

ARCHES & COLUMN DESIGN @ FOYER

BLOCK DEVELOPMENT CORPORATION
300 MEDICAL AVENUE N.W.
CONCORD, NC.
(704) 788-4816 FAX (704) 784-3720

EDGEWATER PARK 14

HANOVER

SECOND FLOOR PLAN

DATE: 8-5-2004
PLAN: HANOVER
SCALE: 1/4"=1'-0"
DRAWN BY: DS
ESTIMATED BY:
CHECKED BY:

Acknowledgement Of Plans Submittal ONLY!

Date 9/24/04

Date 9/21/04