
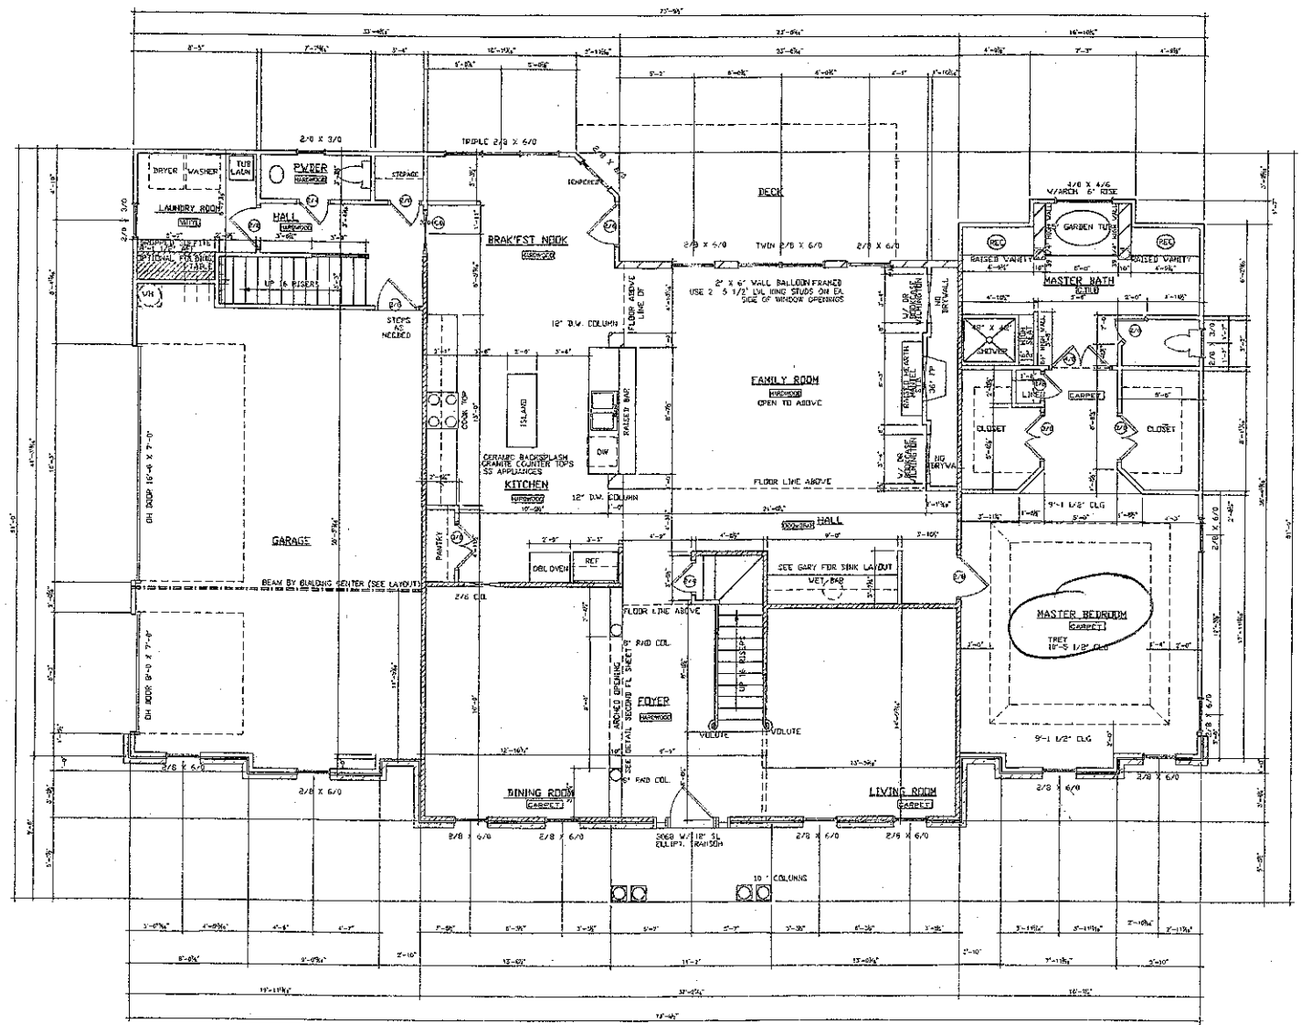



FIRST FLOOR PLAN

SCALE: 1/4" = 1'-0"


HATCHED WALLS PLACE STUDS 12" O.C

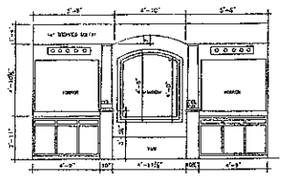

MASTER BATH CABINET ELEVATION

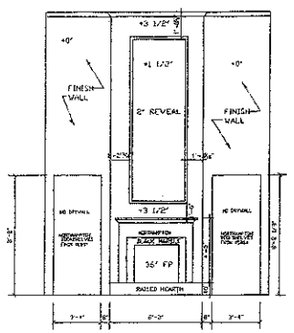


FIREPLACE WALL IN FAMILY ROOM

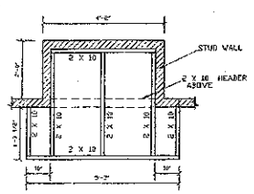

PLAN VIEW

RAISED HEARTH FRAMING DETAIL

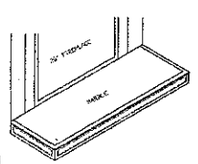

BLOCK DEVELOPMENT CORPORATION
300 MCGILL AVENUE N.W.
CONCORD, NC
(704) 788-4816 FAX (704) 784-3720

EDGEWATER PARK 14

HANDOVER

FIRST FLOOR PLAN

DATE: 6-5-2004
PLAN: HANDOVER
SCALE: 1/4"=1'-0"
DRAWN BY: DS
ESTIMATED BY:
CHECKED BY:

Acknowledgement Of
Plans Submittal ONLY!
Date 6/23/04
Date 7/21/04