
C:\DrawingFiles\Custom Plans\Providence\#017 Edgewater Park\05First Floor Plan.dwg, 02/25/2004 08:53:25 AM

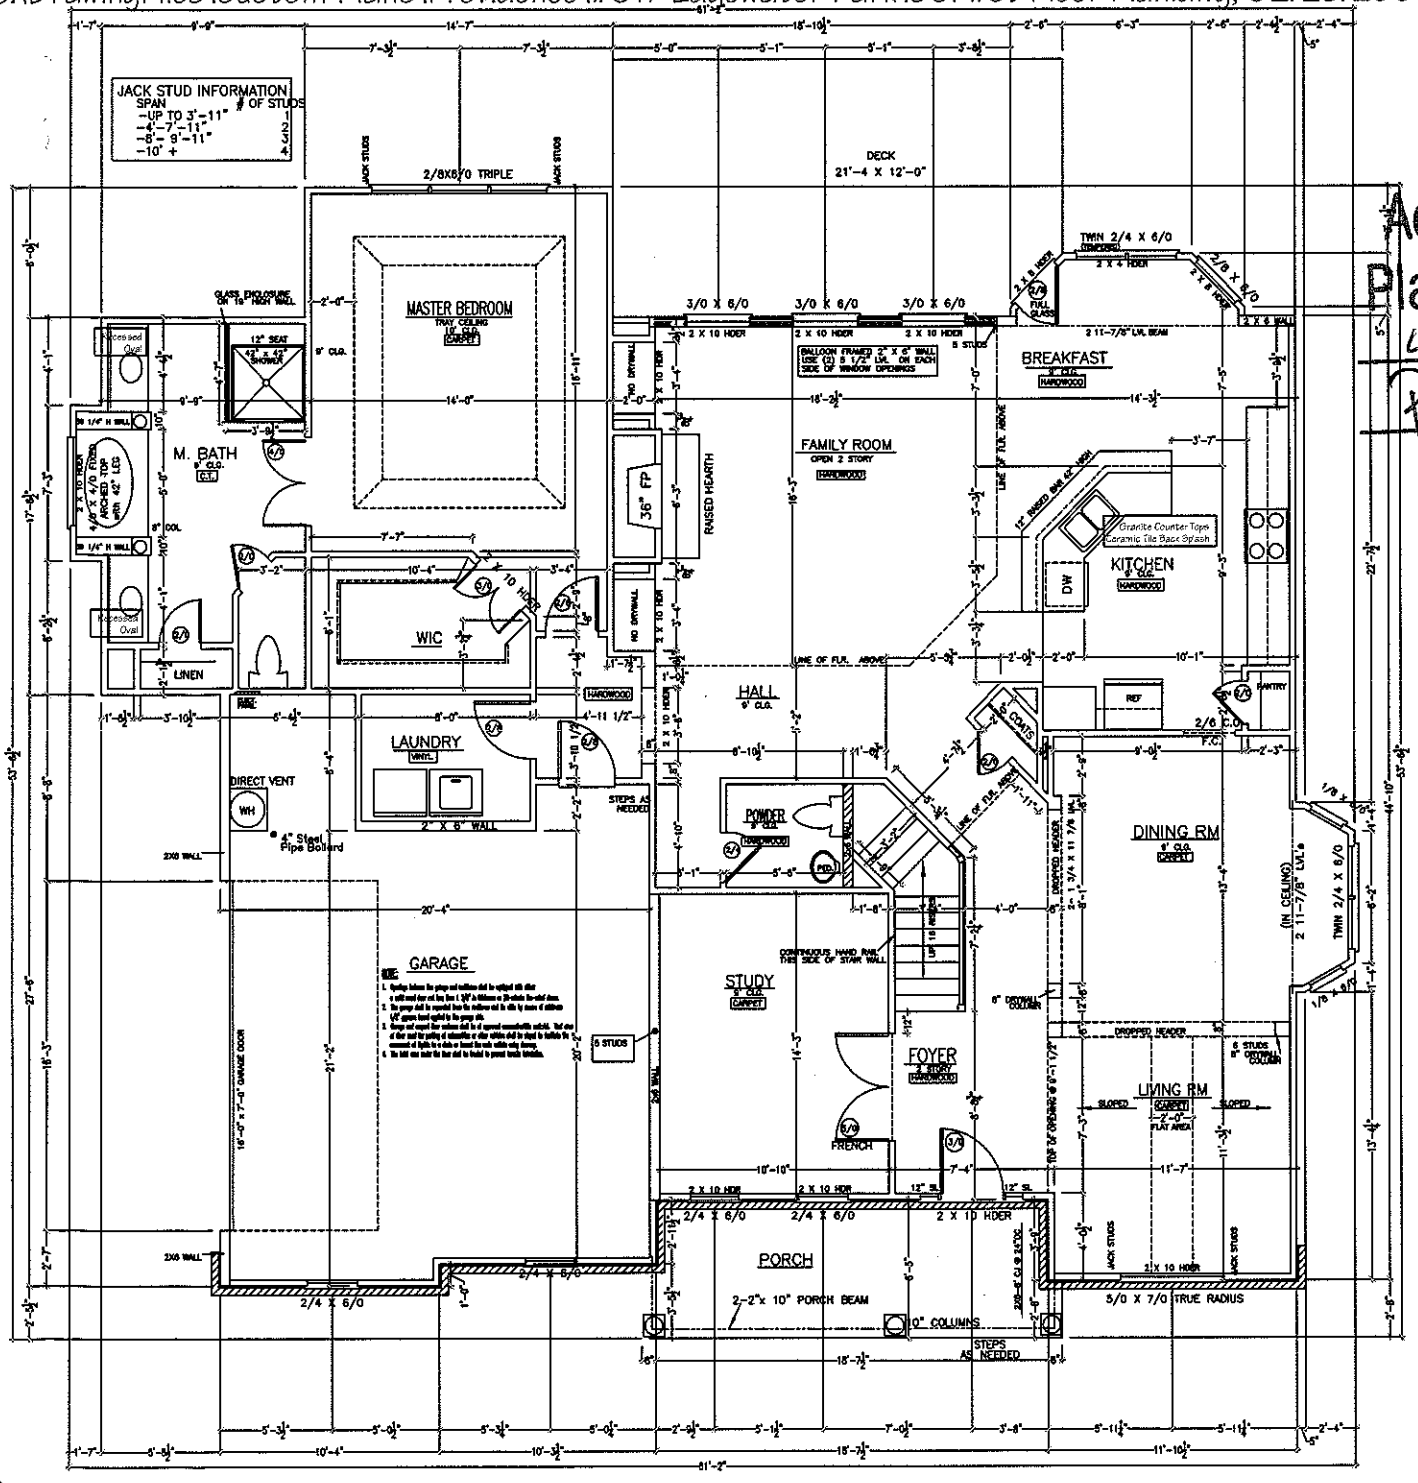

4 BD.

Acknowledgement Of Plans Submittal ONLY!

W Spenders Date 2/26/04

Pat Carpenter Date 2/26/04

CABINET BLOCKING NOTES	
WHITY BASE BATH CABINETS	30" CENTER ABOVE FINISHED FLOOR
KITCHEN BASE CABINETS	34 1/2" CENTER ABOVE FINISHED FLOOR
BOTTOM OF WALL UPPER	54" CENTER ABOVE FINISHED FLOOR
TOP OF WALL UPPER 30" CABINET	84" CENTER ABOVE FINISHED FLOOR
TOP OF WALL UPPER 36" CABINET	90" CENTER ABOVE FINISHED FLOOR
TOP OF WALL UPPER 42" CABINET	96" CENTER ABOVE FINISHED FLOOR

AREA:	
1ST. FLOOR HEATED	1985
2ND. FLOOR HEATED	1206
TOTAL HEATED	3191
GARAGE (UNHTD.)	474
FRONT PORCH	123
DECK	253


BLOCK DEVELOPMENT CORPORATION
300 MCGILL AVENUE NW.
CONCORD, NC
(704) 788-4618 FAX (704) 784-3720

LOT #17
EDGEWATER PARK

FIRST FLOOR PLAN

DATE: 02/02/2004
PLAN: PROVIDENCE
SCALE: 1/4"=1'-0"
DRAWN BY: WCO
ESTIMATED BY: TM
CHECKED BY: MM/GE

C:\DrawingFiles\Custom Plans\Providence\#017 Edgewater Park\06Second Floor Plan.dwg, 02/25/2004 08:52:51 AM

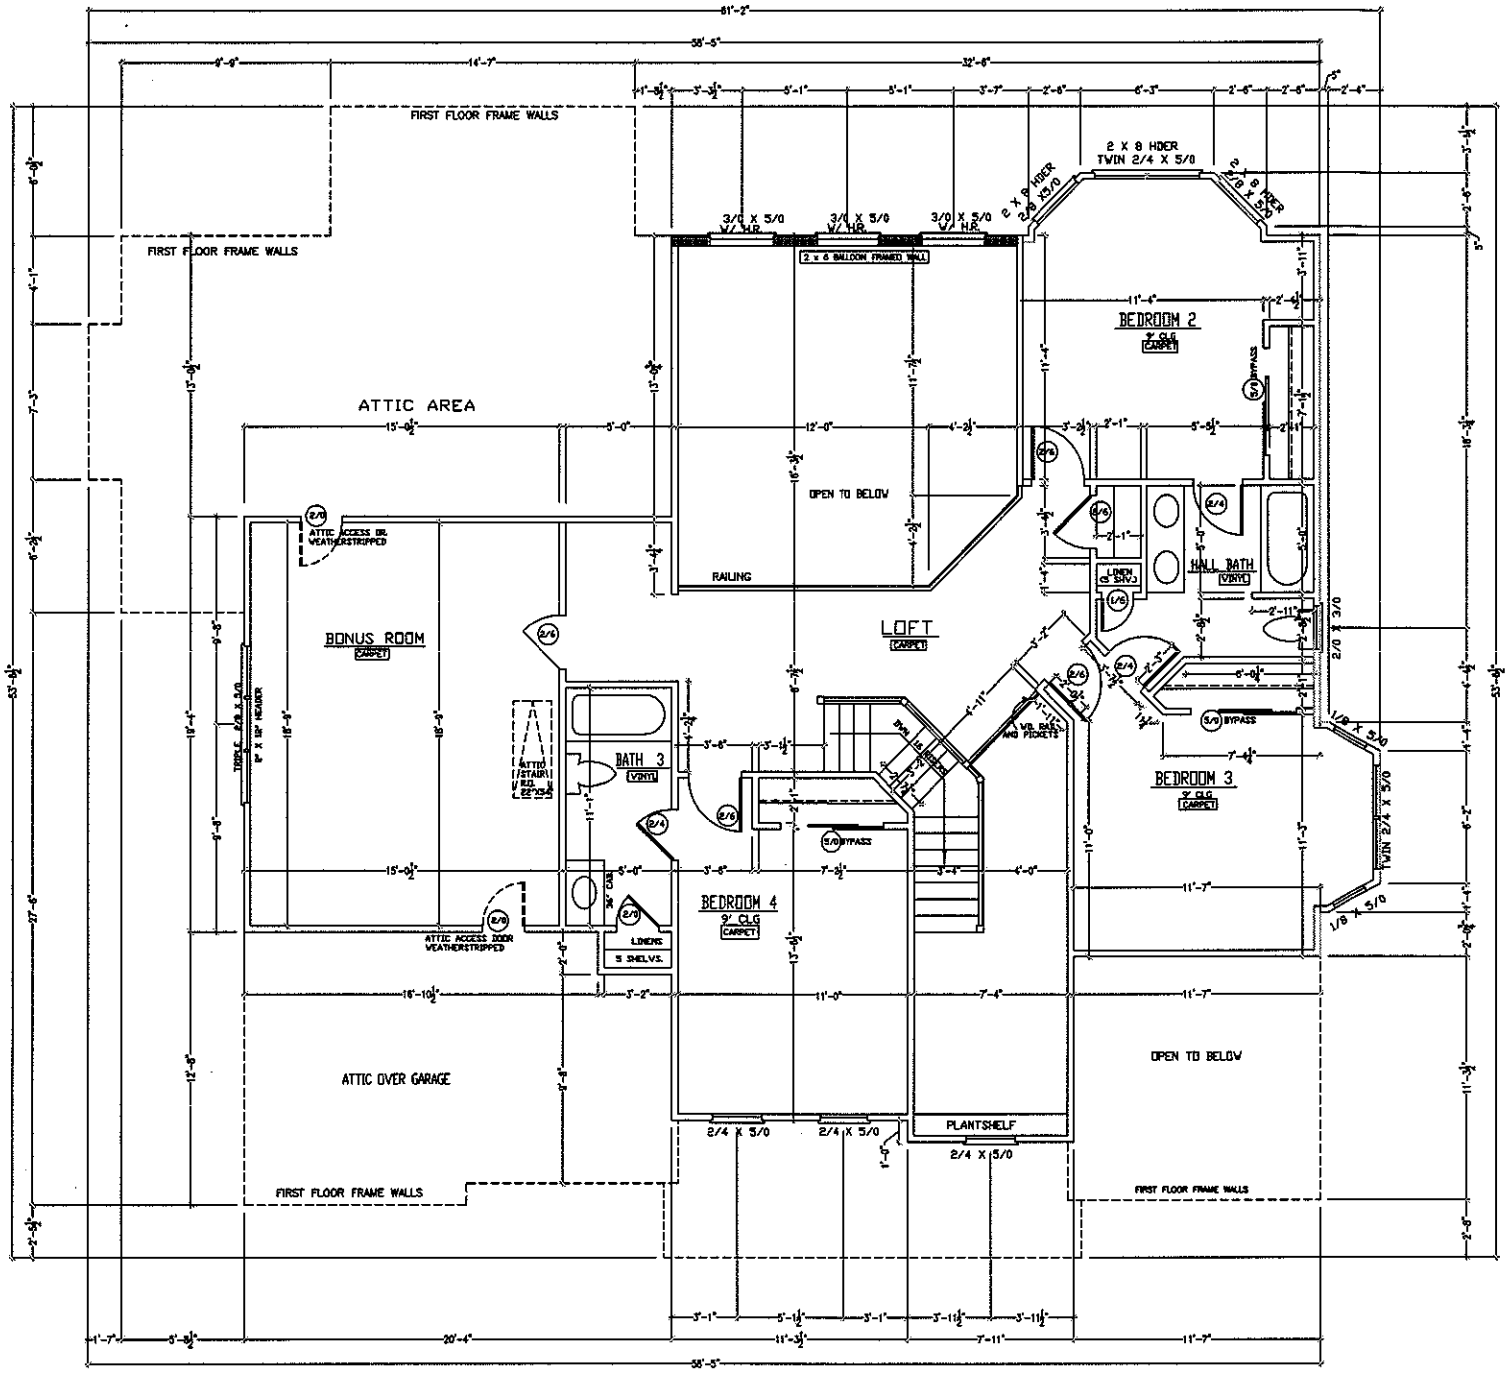

N
BLOCK DEVELOPMENT CORPORATION
300 MCGILL AVENUE NW.
CONCORD, NC
(704) 788-4818 FAX (704) 784-3720

LOT #17
EGEWATER PARK

SECOND FLOOR PLAN

DATE: 02/02/2004
PLAN: PROVIDENCE
SCALE: 1/4"=1'-0"
DRAWN BY: WCO
ESTIMATED BY: TM
CHECKED BY: MH/GE