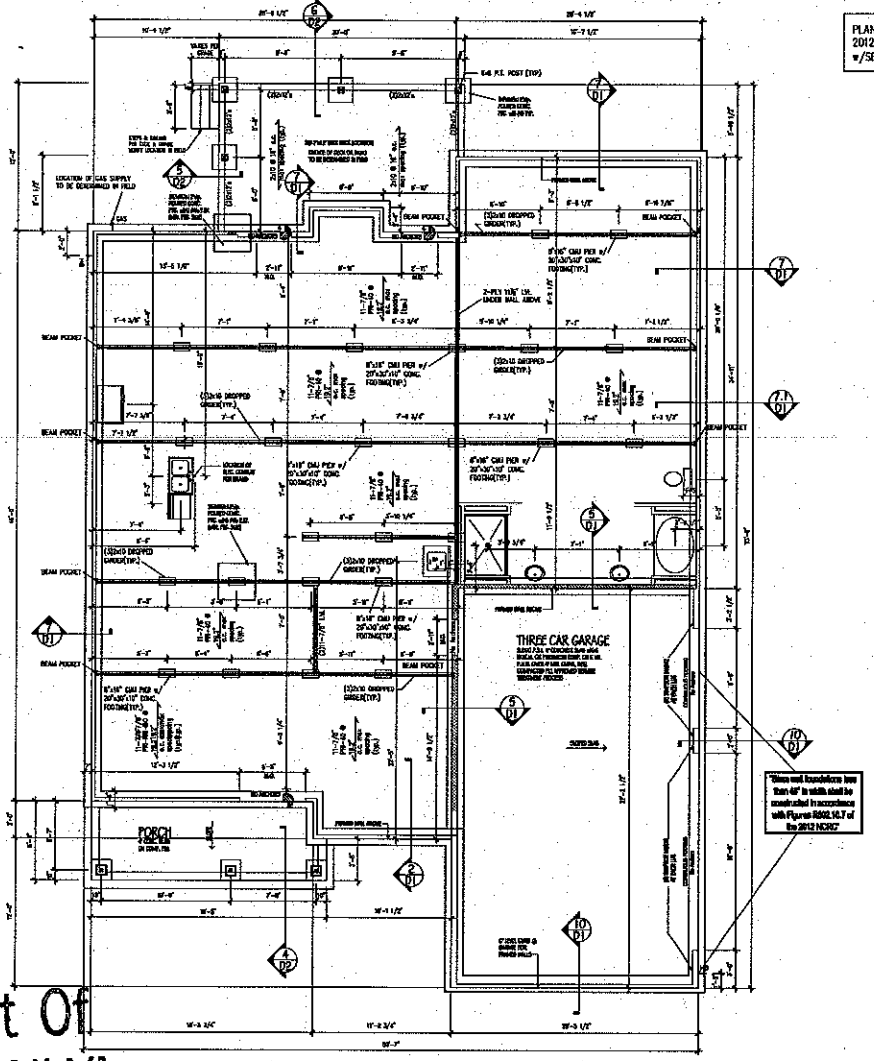


CRAWL SPACE FOUNDATION PLAN
SCALE : 1/4"=1'-0"

PLANS ARE COMPLIANT WITH NORTH CAROLINA 2012 RESIDENTIAL BUILDING CODE w/SEPTEMBER 1, 2013 AMENDMENTS

Acknowledgement Of
Plans Submittal ONLY!

_____ Date 3-13-14

_____ Date _____

TRUE HOMES L.L.C.
2649 Brekon Ridge Centre Dr.
Suite 104
Monroe, N.C. 28110
704-226-9486

RIVERWOOD BEND
LOT #17

CRAWL SPACE FOUNDATION


KENSINGTON

Copyright True Homes L.L.C. All rights reserved. The duplication, reproduction, copying, sale, resale, licensing, or any other distribution or use of these drawings, any portion thereof, or the plans depicted herein is strictly prohibited.

DRAWN BY: DPS
DATE: 11.04.13
SCALE: 1/4"=1'-0"
REVIEWER: A.M.P.
JOB: LOT SPECIFIC


SHEET:
3

PLANS ARE COMPLIANT WITH NORTH CAROLINA 2012 RESIDENTIAL BUILDING CODE w/SEPTEMBER 1, 2013 AMENDMENTS

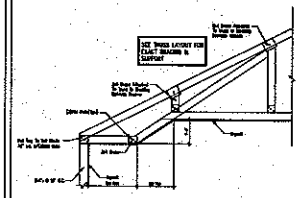


ANGLED TRAY DETAIL

HEADER SCHEDULE

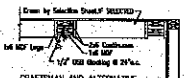

CRAFTSMAN AND ALTERNATIVE CRAFTSMAN TRIM PACKAGE


6" COFFERED CEILING DETAIL

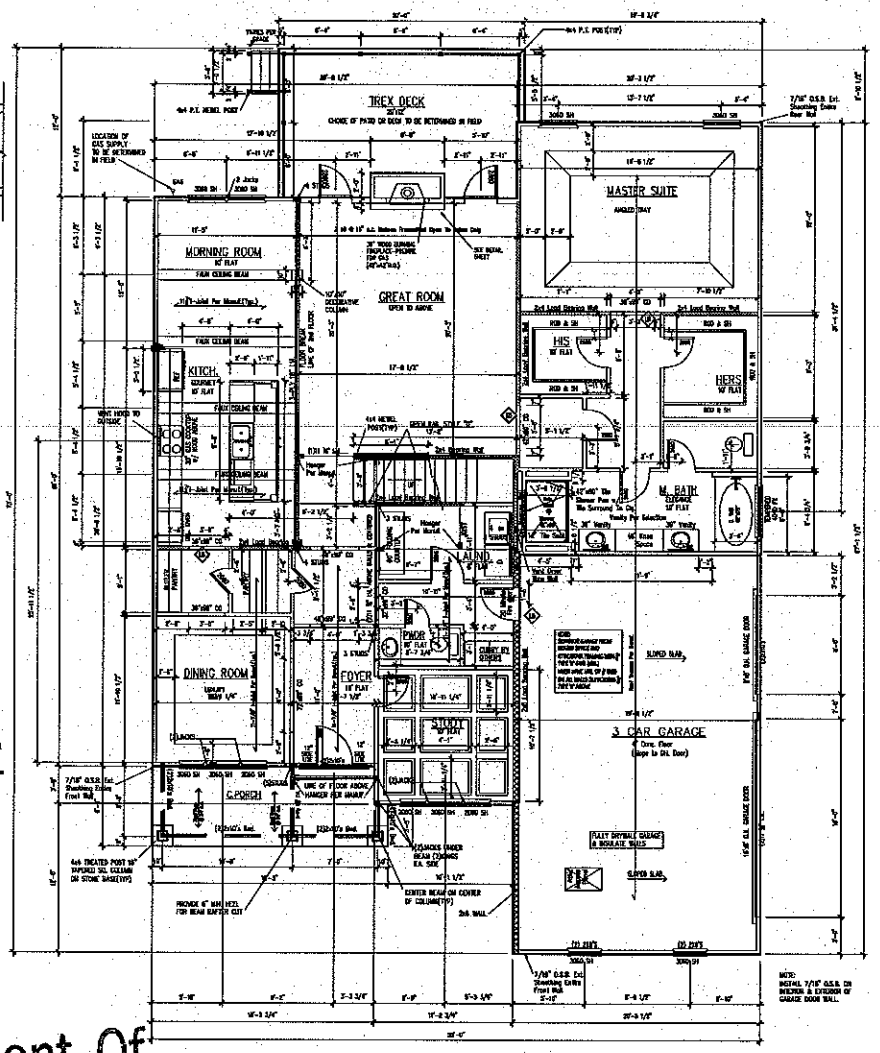


FIRST FLOOR PLAN

STANDARD


SCALE : 1/4"=1'-0"

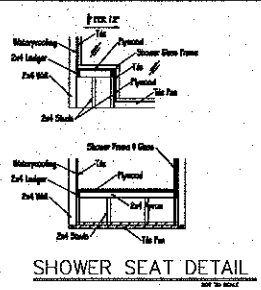

SHOWER SEAT DETAIL

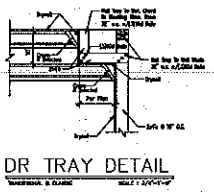

DR TRAY DETAIL

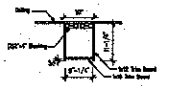

10" FAUX BEAM DETAIL KITCHEN ONLY

BLDG. DATA:

FIRST FLOOR LIVING:	2,127 S.F.
2nd FLOOR LIVING(Open to Below):	1,421 S.F.
HEATED S.F.	3,548 S.F.
FLOORED IN AREA:	362 S.F.
BONUS ROOM LIVING	400 S.F.
TOTAL HEATED S.F.	3,911 S.F.
GARAGE:	650 S.F.
PORCH:	121 S.F.
DECK:	223 S.F.
BUILDING HEIGHT	
TALL HEIGHT:	30'-1"
TOTAL HEIGHT:	33'-4"

Acknowledgement Of Plans Submittal ONLY!

Date 3/12/14

Date 3-13-14

TRUE HOMES L.L.C.
2649 Brekon Ridge Centre Dr.
Suite 104
Monroe, N.C. 28110
704-226-9486

RIVERWOOD BEND LOT #17

FLOOR PLAN

KENSINGTON

Copyright True Homes L.L.C. All rights reserved. The duplication, reproduction, copying, sale, resale, licensing, or any other distribution or use of these drawings, any portion there of, or the plans depicted hereon is strictly prohibited.

DRAWN BY: DPS

DATE: 11.04.13


SCALE: 1/4"=1'-0"

REVIEWER: A.M.P.

JOB: LOT SPECIFIC

SHEET: 4

PLANS ARE COMPLIANT WITH NORTH CAROLINA
2012 RESIDENTIAL BUILDING CODE
w/SEPTEMBER 1, 2013 AMENDMENTS

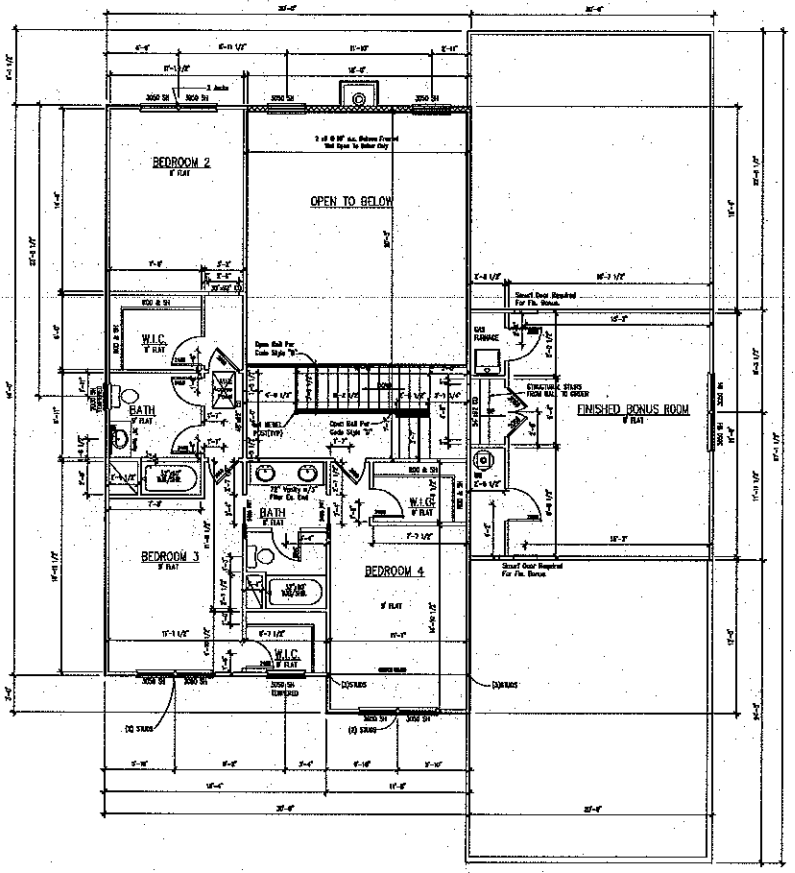

HEADER SCHEDULE

SECOND FLOOR PLAN
SCALE : 1/4"=1'-0"

Acknowledgement Of
Plans Submittal ONLY!
Date 3/12/14
Date 3/13/14

TRUE HOMES L.L.C.
2649 Brekon Ridge Centre Dr.
Suite 104
Monroe, N.C. 28110
704-226-9486

RIVERWOOD
BEND
LOT #17

FLOOR PLAN

KENSINGTON

Copyright True Homes L.L.C. All rights reserved. The duplication, reproduction, copying, sale, resale, licensing, or any other distribution or use of these drawings, any portion there of, or the plans depicted hereon is strictly prohibited.

DRAWN BY: DPS
DATE: 11.04.13
SCALE: 1/4"=1'-0"
REVIEWER: A.M.P.
JOB: LOT SPECIFIC

SHEET:
6