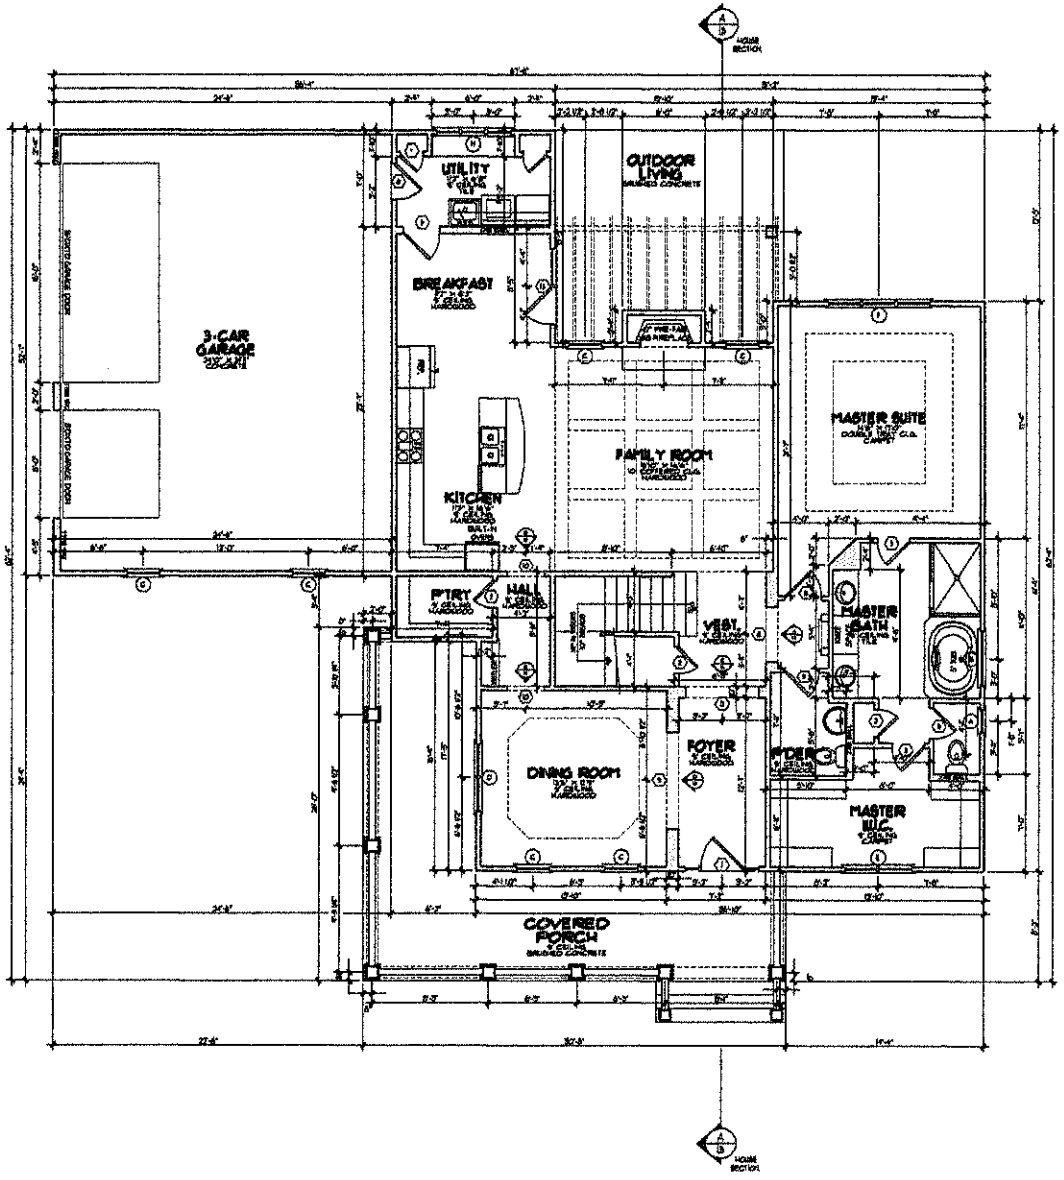


MAIN LEVEL NOTES

- ALL ANGLED WALL ARE 45° UNLESS NOTED OTHERWISE.
- ⊞ INDICATES BLOCKING FOR ABOVE CONCENTRATED LOADS AND ROOF BRACING POINT LOADS ONLY. INSTALL SOLIDLY BLOCKS WITH FLOOR SYSTEM EQUAL TO STUDS ABOVE.
- SEE FRAMING NOTE ⑤ FOR HEADER SIZES UNLESS NOTED ON PLAN
- ALL DOORS ARE 6" FROM WALL UNLESS DIMENSIONED OTHERWISE

EXTERIOR WALL HEIGHT (ft)	STUD SIZE & SPACING
9 ft 1/2"	2x4 @ 16" oc
10' 1" to 12' 6"	2x4 @ 12" oc
9' 1" to 12' 6"	2x6 @ 16" oc
over 12'	CONSULT ENG.

GARAGE WALL TO BE 2x6 @ 16" O.C. IF EXCEEDING 10' IN HEIGHT

© Copyright, Koehler Design & Service - 2007

KOEHLER DESIGN SERVICE
RESIDENTIAL DESIGN & DRAFTING SERVICES

corban HOMES

A New Spec House on
Lot 7
Riverwood Bend

SEAL

DRAWN BY: BHL	DATE: 11/29/2007
DESIGNED BY: BHL	JOB NUMBER: CHN-0007-01

DRAWING TITLE:
ENTRY LEVEL FLOOR PLAN


SCALE: 1/4" = 1'-0"


SHEET NO:
4
OF 14 SHEETS

UPPER LEVEL NOTES

- ALL ANGLED WALLS ARE 45° UNLESS NOTED OTHERWISE.
- ⊠ INDICATES BLOCKING FOR ABOVE CONCENTRATED LOADS AND ROOF TRUSSES OVER LOAD BEARING WALLS. INSTALL SOLID BLOCKS WITH FLOOR SYSTEM EQUAL TO STUDS ABOVE.
- SEE FRAMING NOTE 1b FOR HEADER SIZES UNLESS NOTED ON PLAN.
- ALL DOORS ARE 4" FROM WALL UNLESS DIMENSIONED OTHERWISE.
- WEATHERSTRIP ALL DOORS INTO ATTIC SPACE.

EXTERIOR WALL HEIGHT (ft)	STUD SIZE / SPACING
9 ft 0 in	2x4 @ 16" oc
10 ft 1 in & 8 ft	2x4 @ 12" oc
9 ft 1 in & 8 ft	2x6 @ 16" oc
10 ft	CONSULT ENG.

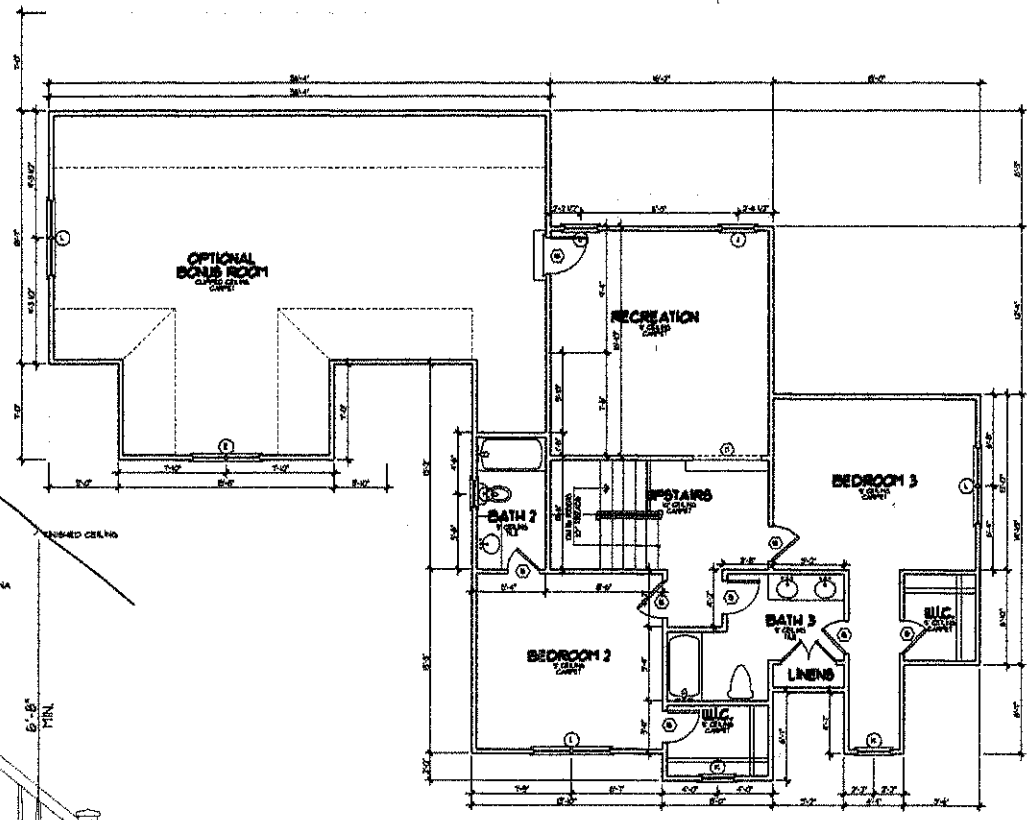

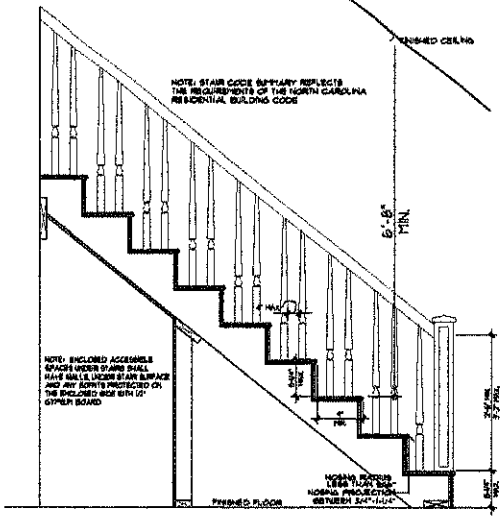

STAIR CODES DETAIL (A)

Carban Homes

A New Spec House on Lot 7 Riverwood Bend

SEAL

DRAWN BY: BHK — DATE: 11/28/2023

CHECKED BY: BHK — JOB NUMBER: GHA2023-05

DRAWING TITLE: UPPER LEVEL FLOOR PLAN

SCALE: 1/4" = 1'-0"

SHEET NO: 5 of 14

© Copyright, Koehler Design & Service, 2023