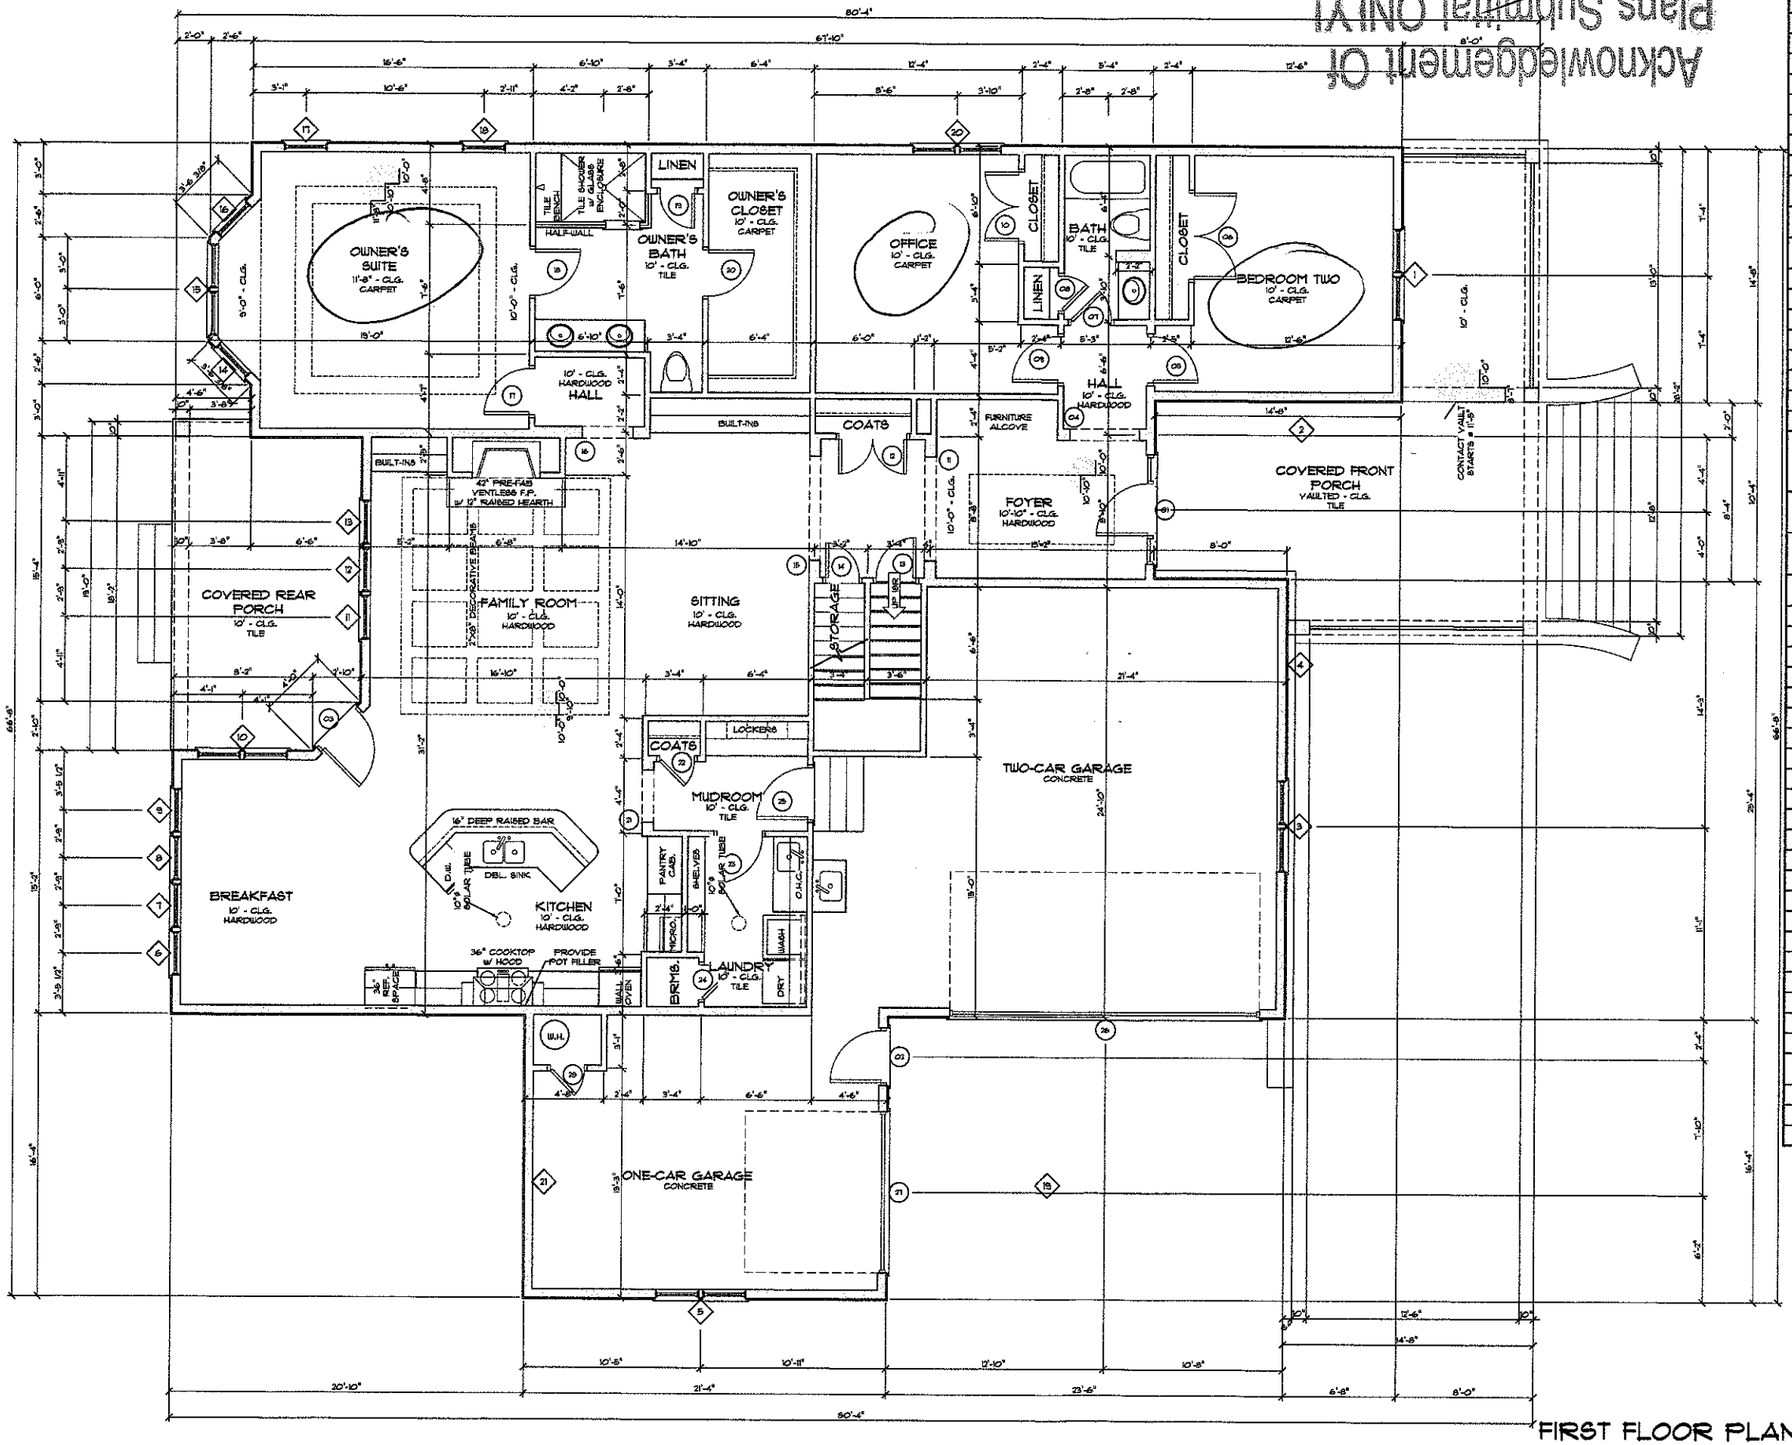


FIRST FLOOR PLAN

SCALE: 1/4" = 1'-0"

Acknowledgement Of Plans Submittal ONLY!

Date 4/25/13

Date

FIRST FLOOR WINDOW SCHEDULE

◇	WIDTH	HEIGHT	NOTES
01	2'-6"	6'-0"	TWIN - DOUBLE HUNG
02	2'-6"	2'-6"	SINGLE - FIXED
03	2'-6"	6'-0"	TWIN - DOUBLE HUNG
04	2'-6"	2'-6"	SINGLE - FIXED
05	2'-6"	6'-0"	TWIN - DOUBLE HUNG
06	2'-6"	6'-0"	SINGLE - DOUBLE HUNG
07	2'-6"	6'-0"	SINGLE - DOUBLE HUNG
08	2'-6"	6'-0"	SINGLE - DOUBLE HUNG
09	2'-6"	6'-0"	SINGLE - DOUBLE HUNG
10	2'-6"	6'-0"	TWIN - DOUBLE HUNG
11	2'-6"	6'-0"	SINGLE - DOUBLE HUNG w/ 24" TRANSOM
12	2'-6"	6'-0"	SINGLE - DOUBLE HUNG w/ 24" TRANSOM
13	2'-6"	6'-0"	SINGLE - DOUBLE HUNG w/ 24" TRANSOM
14	2'-6"	6'-0"	SINGLE - DOUBLE HUNG
15	2'-6"	6'-0"	TWIN - DOUBLE HUNG
16	2'-6"	6'-0"	SINGLE - DOUBLE HUNG
17	2'-6"	6'-0"	SINGLE - DOUBLE HUNG
18	2'-6"	6'-0"	SINGLE - DOUBLE HUNG
19	2'-0"	2'-0"	TWIN - TRANSOM
20	2'-6"	6'-0"	TWIN - DOUBLE HUNG
21	2'-0"	2'-0"	TWIN - TRANSOM

FIRST FLOOR DOOR SCHEDULE

○	WIDTH	HEIGHT	NOTES
01	3'-0"	8'-0"	SINGLE - 1/4 GLASS ENTRY DOOR w/ 16" SIDELIGHTS
02	3'-0"	8'-0"	SINGLE - 1/4 GLASS ENTRY DOOR
03	3'-0"	8'-0"	SINGLE - FRENCH
04	4'-0"	8'-0"	8" CASED OPENING
05	2'-8"	8'-0"	SINGLE - PANELED
06	5'-0"	8'-0"	TWIN - PANELED
07	2'-4"	8'-0"	SINGLE - PANELED
08	2'-0"	8'-0"	SINGLE - PANELED
09	2'-8"	8'-0"	SINGLE - PANELED
10	4'-0"	8'-0"	TWIN - PANELED
11	6'-0"	8'-0"	8" CASED OPENING
12	4'-0"	8'-0"	TWIN - PANELED
13	2'-4"	8'-0"	SINGLE - PANELED
14	2'-0"	8'-0"	SINGLE - PANELED
15	6'-0"	8'-0"	8" CASED OPENING
16	3'-0"	8'-0"	8" CASED OPENING
17	2'-8"	8'-0"	SINGLE - PANELED
18	2'-8"	8'-0"	SINGLE - PANELED
19	2'-0"	8'-0"	SINGLE - PANELED
20	2'-8"	8'-0"	SINGLE - PANELED
21	3'-0"	8'-0"	8" CASED OPENING
22	2'-0"	8'-0"	SINGLE - PANELED
23	2'-8"	8'-0"	SINGLE - PANELED
24	2'-0"	8'-0"	SINGLE - PANELED
25	3'-0"	8'-0"	SINGLE - PANELED (20 MIN. F.R.)
26	16'-0"	8'-0"	O.H. GARAGE DOOR
27	9'-0"	8'-0"	O.H. GARAGE DOOR
28	2'-0"	8'-0"	SINGLE - PANELED

DOOR & WINDOW NOTE

ALL WINDOW & DOOR SIZES ARE NOMINAL. VERIFY ALL CONDITIONS W/ MANUFACTURER & CODE RESTRICTIONS.

GENERAL FLOOR PLAN NOTES

1. SEE SHEET GN-1 FOR ADDITIONAL FRAMING NOTES.
2. ALL HEADERS ARE (2) 2x8 (U.N.O.)
3. PROVIDE 1/2" DRYWALL SEPARATION BETWEEN WALL & CEILING OF HOUSE & GARAGE
4. ALL ANGLES ARE 45° (U.N.O.)
5. INSTALL DBL. JOIST UNDER ALL PARALLEL PARTITION WALLS (U.N.O.)
6. INSTALL A min. OF (3) 2x4 STUDS UNDER ALL BEAMS, LVL's, or BUILT-UP, AT THE FIRST FLOOR LEVEL. (U.N.O.)
7. ALL EXTERIOR WALLS TO HAVE 7/16" OSB SHEATHING FASTENED w/ 8d NAILS @ 6" o.c. AROUND EDGES & 12" o.c. IN FIELD

ENGINEER:

gulfstream plans&design
8817 Washam Potts Road
Cornelius, NC 28031
TEL: 704.641.2544
www.gulfstreamplans.com

PROJECT:

THE GAMBUTI RESIDENCE
128 RIVERWOOD ROAD
MOORESVILLE, NORTH CAROLINA

NOTE: GENERAL CONTRACTOR TO VERIFY ALL DIMENSIONS AND ANGLES IN FIELD.

DATE:	DRAWN BY:	JOB NUMBER:	REVISIONS:
March 12, 2013	D.S. / T.S.S.	166-CBH-12	-

SHEET: A3

OF: