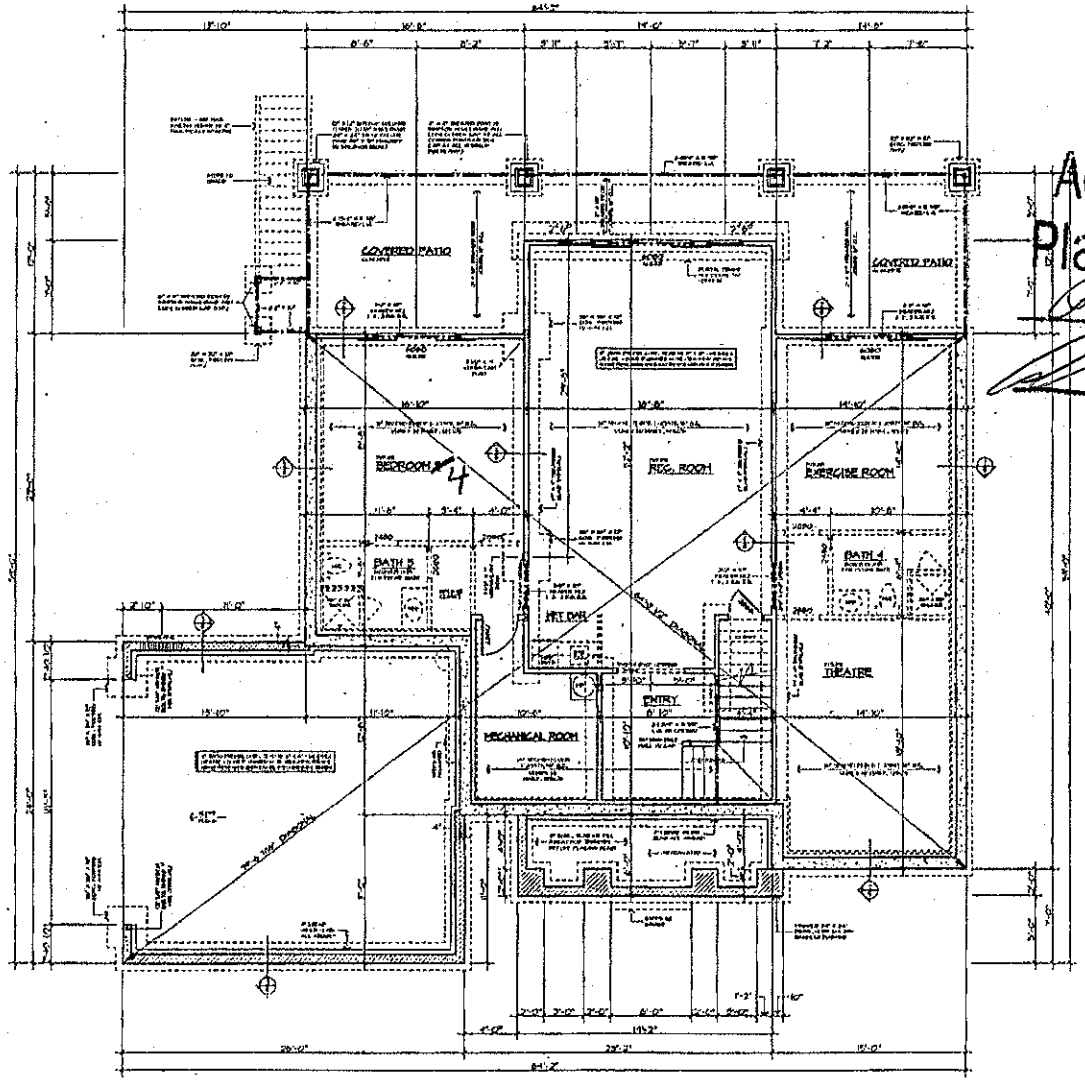


UNFINISHED BASEMENT PLAN

Acknowledgement Of Plans Submittal ONLY!

Brandy Higgins Date 6-25-14

Date 7-29-14

STUD SIZE AND SPACING TABLE		
WALL HEIGHT	SIZE	SPACING

NOTE:
SEE SHEET 1B FOR GENERAL NOTES.

BEARING WALLS SYMBOL =

HEADER NOTES - BASEMENT:

NOTES:


Mark W. Holden, P.E.
Howdy Engineering, PLLC
Professional Engineering Consultants
P.O. Box 1088
Cornelius, N.C. 28031
ph. 704.892.3822 fax 704.892.3823
NOT FOR USE ON PROJECTS IN THE CITY LIMITS OF JOHNSTON COUNTY, NC OR ITS ETJ. ALL PLANS ARE TO BE STAMPED BY A NORTH CAROLINA REGISTERED ENGINEER.
NO P.E. VALUES TO BE CHANGED WITHOUT ONLY

CENTURY DESIGNS INC
Residential Design & Drafting Services
13430 Ronne Blvd. West
Huntersville, North Carolina 28078
phone: 704.947.7978 fax: 704-377-4535

CUSTOM RESIDENCE
MR. & MRS. GRAVES
NORTH CAROLINA

1 / 9

DATE: 3/3/14
REVISIONS
SHEET TITLE: BASEMENT
DRAWN BY: JR/TD

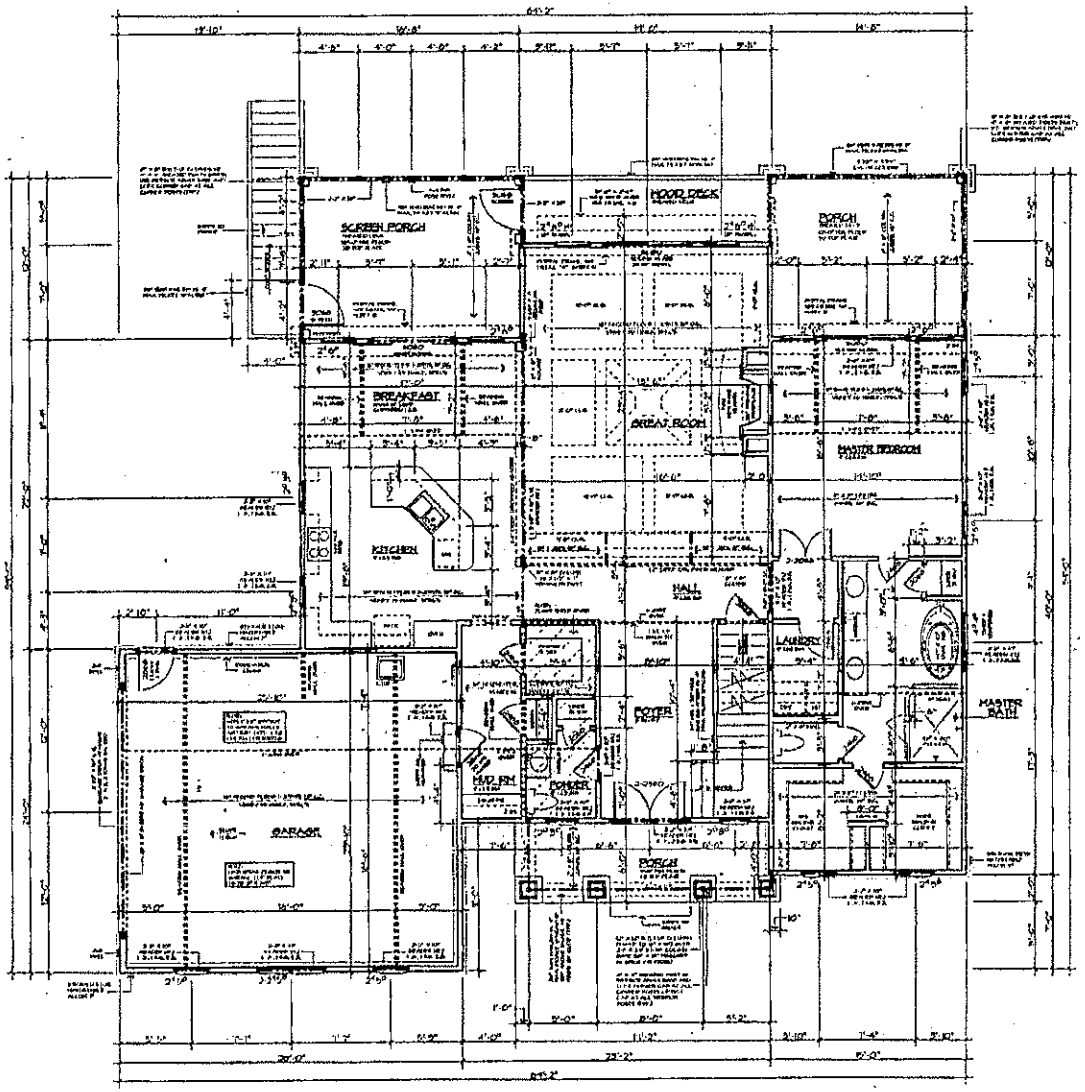

FIRST FLOOR PLAN SCALE: 1/4" = 1'-0"

AREA

1ST. FLOOR HEATED	1855
2ND. FLOOR HEATED	1454
TOTAL HEATED	3284
GARAGE	616
UNFIN. BASEMENT	1855
COVERED PATIO	477
REAR PORCH	176
SCREEN PORCH	202
FRONT PORCH	116
OPEN AREA	115
REAR DECK	42
UNFINISHED GAME ROOM	402
TOTAL AREA	7593

STUD SIZE AND SPACING TABLE

WALL HEIGHT	SIZE	SPACING
[illegible]	[illegible]	[illegible]
[illegible]	[illegible]	[illegible]
[illegible]	[illegible]	[illegible]
[illegible]	[illegible]	[illegible]

GENERAL NOTES

1. [illegible]
2. [illegible]
HEADER NOTES - FIRST FLOOR:

1. [illegible]
2. [illegible]
3. [illegible]
4. [illegible]
5. [illegible]

BEARING WALLS SYMBOL =

NOTE:
SEE SHEET N FOR GENERAL NOTES.

Mark W. Holden, P.E.
Holden Engineering, PLLC
[illegible]
[illegible]
[illegible]

CENTURY DESIGNS, INC.
Residential Design & Drafting Services
13429 Rosse Blvd. West
Huntersville, North Carolina 28078
phone: 704.948.7778 fax: 704.817.4158

CUSTOM RESIDENCE
MR. & MRS. GRAVES
NORTH CAROLINA

DATE: 5.3.19
REVISIONS:
SHEET TITLE: FIRST FLOOR
DRAWN BY: JR, TD

2 / 9