
Acknowledgement Of
Plans Submittal ONLY!

APPROVED MAY 14 2014


Date

Date

THIS BUILDING IS DESIGNED IN ACCORDANCE WITH 2012 NCRC W/ SEPT. 1ST 2013 AMENDMENTS

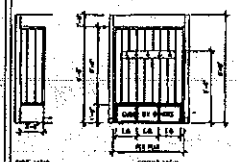


BENCH w/ CUBBY OPT.
9' CLG. STD

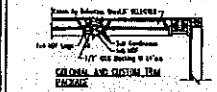

COLONIAL AND CUSTOM TRIM PACKAGE




CRAFTSMAN AND ALTERNATIVE CRAFTSMAN TRIM PACKAGE

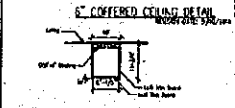


6" COFFERED CEILING DETAIL

10" FAUX BEAM DETAIL
KITCHEN ONLY

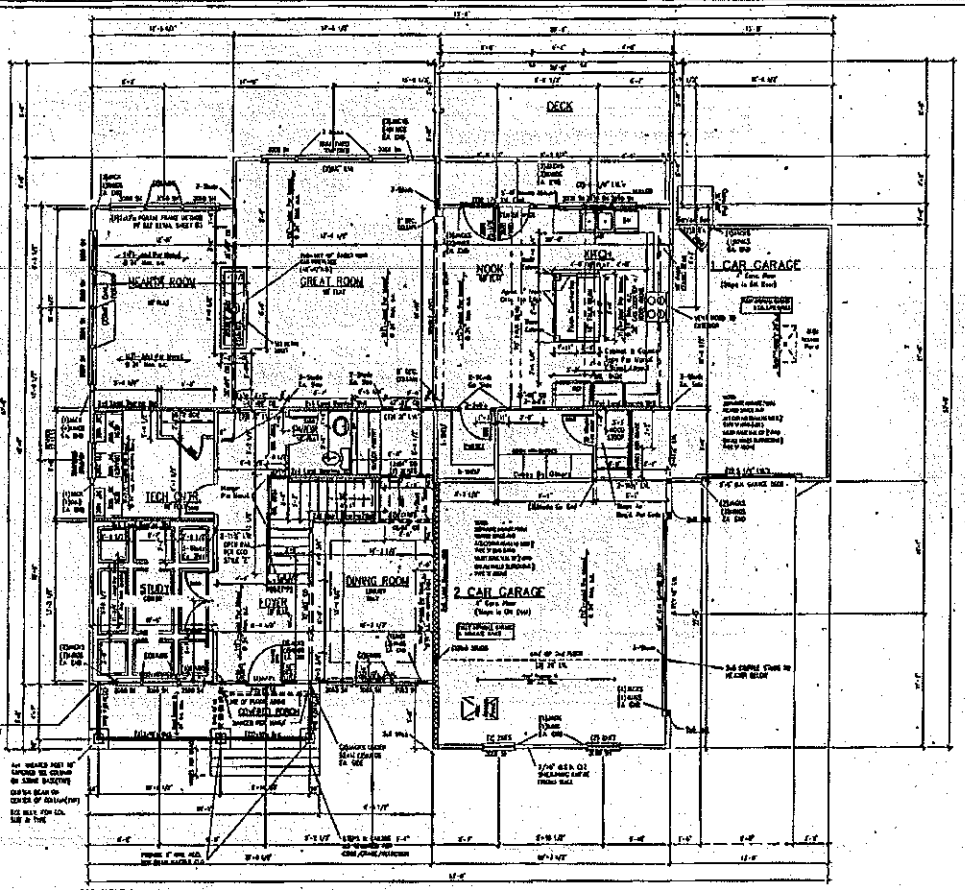


FIRST FLOOR PLAN

REVISED 4.15.14

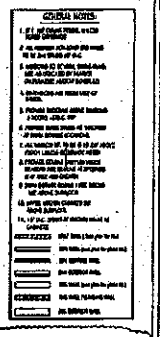

BLDG. DATA:

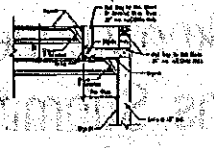

DR TRAY DETAIL

TRUE HOMES L.L.C.
2649 Breham Ridge Centre Dr.
Suite 104
Monroe, N.C. 28110
704-226-9486

RWB
LOT #3

FLOOR PLAN

DRAKE

Copyright True Homes L.L.C. All rights reserved. This duplication, reproduction, copying, sale, resale, licensing, or any other distribution or use of these drawings, any portion there of, or the plan depicted hereon is strictly prohibited.

DRAWN BY: CBG
DATE: 04.4.14
SCALE: N.T.S.
REVISION:
JOB: LOT SPECIFIC

SHEET:
4