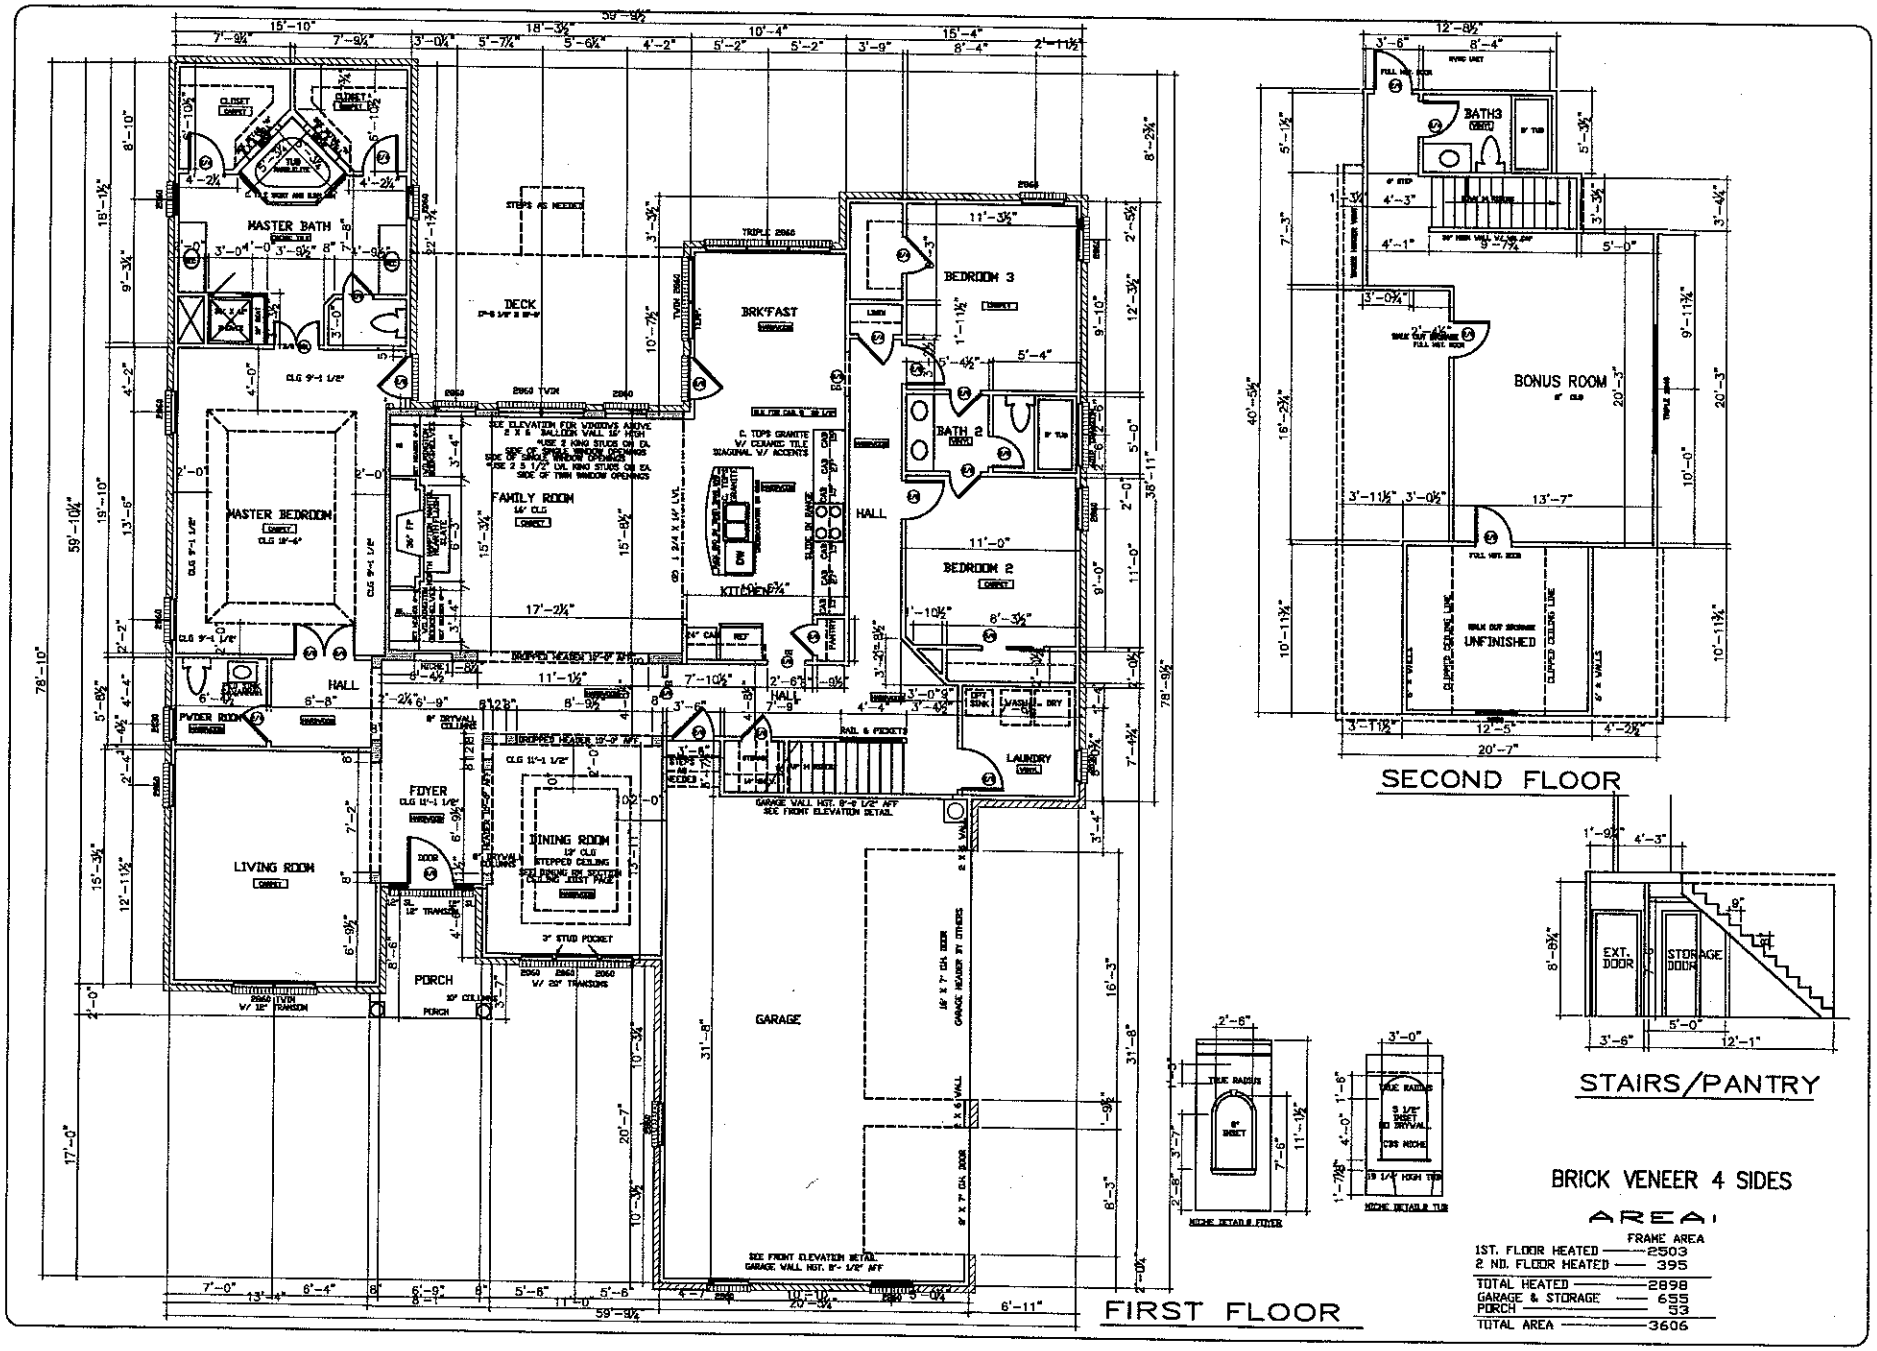


BRICK VENEER 4 SIDES

AREA:

	FRAME AREA
1ST. FLOOR HEATED	2503
2 ND. FLOOR HEATED	395
TOTAL HEATED	2898
GARAGE & STORAGE	655
PORCH	53
TOTAL AREA	3606

BLOCK DEVELOPMENT CORPORATION
300 MCGILL AVENUE N.W.
CONCORD, NC
(704) 788-4818 FAX (704) 784-3720

LOT
EDGEWATER PARK-20

AUGUSTA

FLOOR PLAN

DATE: 1-5-05
PLAN: AUGUSTA
SCALE: 1/4"=1'-0"
DRAWN BY: DS
ESTIMATED BY:
CHECKED BY: