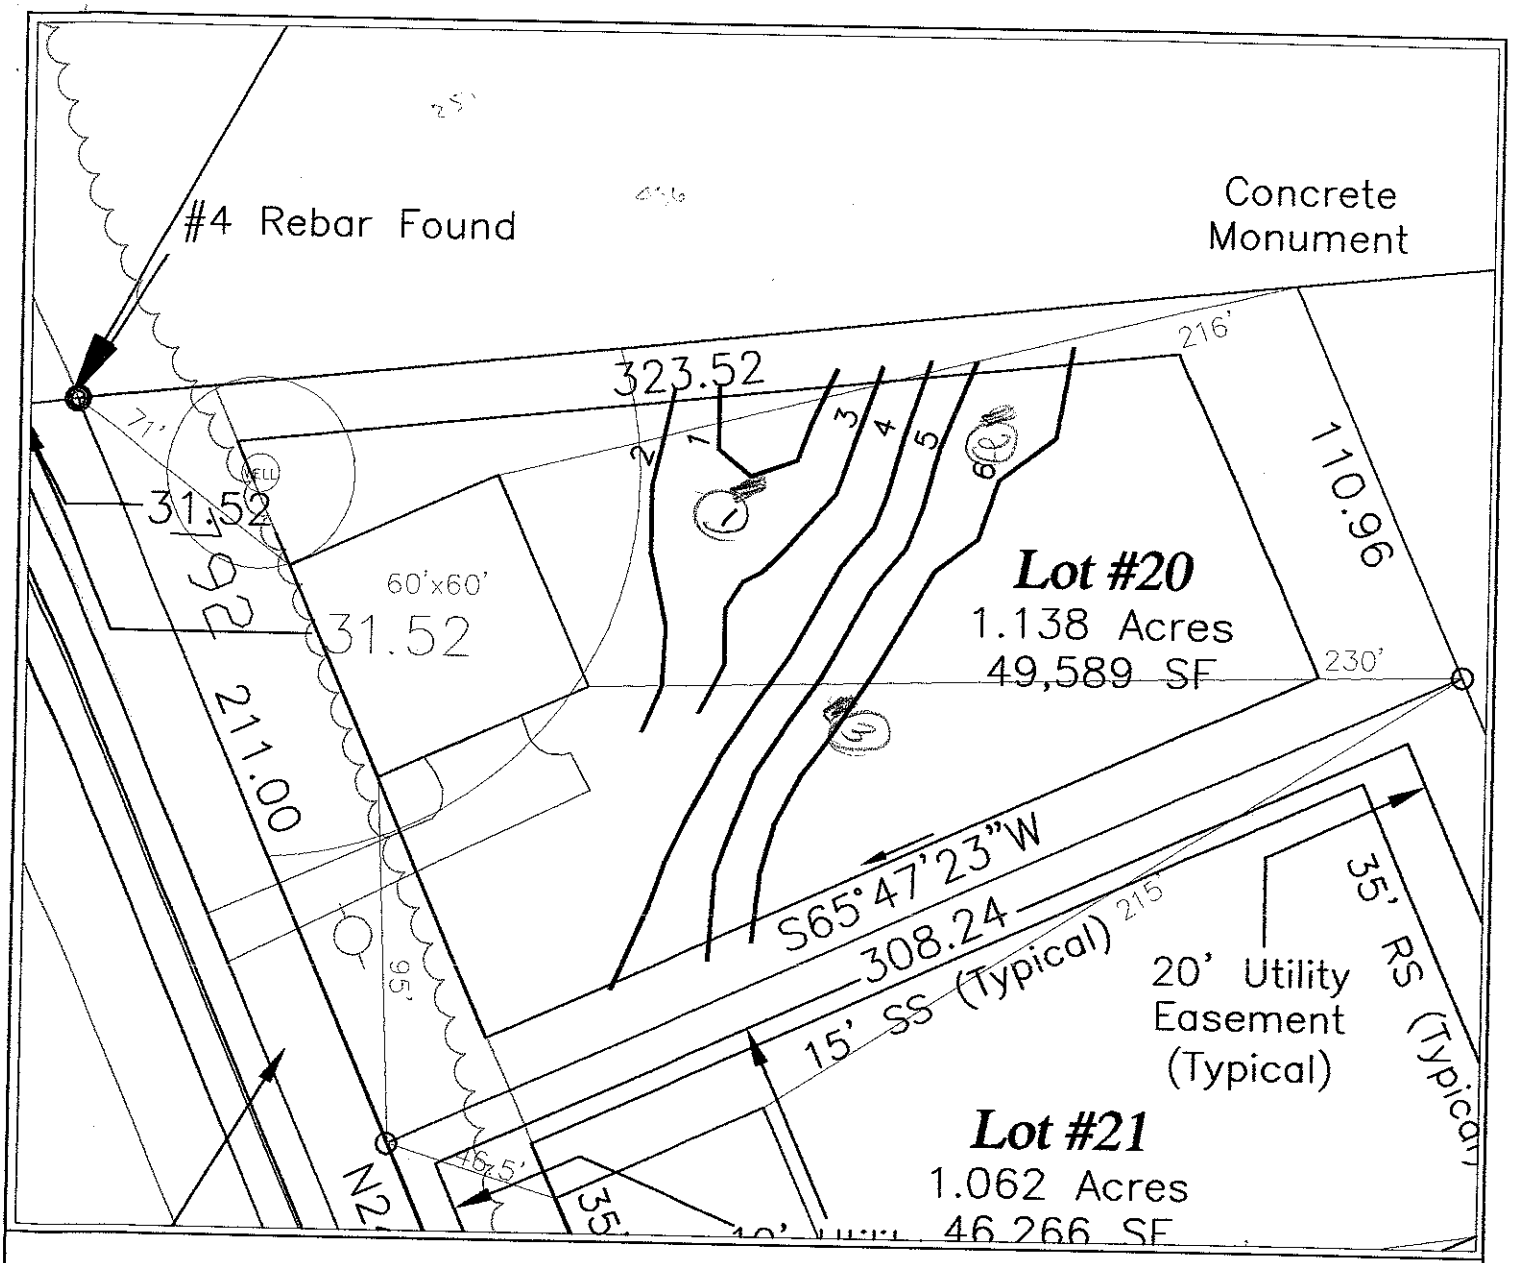


LEGEND

- Areas contain soils with 24 inches or more of useable material and have potential for conventional and modified conventional septic systems.
- UN — Unsuitable areas.
- Septic Drainlines.
- Temporary Bench Mark (TBM)
- Well Location.

GRAPHIC SCALE
1" = 50'

50 0 50 100

FLAG #	COLOR	ROD READ.	LENGTH
1	P	3.3	65'
2	R	3.8	88'
3	B	3.9	198'
4	Y	4.8	185'
5	B	5.8	175'
6	P	7.3	190'

TOTAL FOOTAGE = 901'

SYSTEM
- LINES
- FOOTAGE
- SYSTEM TYPE

REPAIR
- LINES
- FOOTAGE
- SYSTEM TYPE

SHEET 1 OF 1

SHEET TITLE: SITE PLANS & DRAINFIELD LAYOUT

PROJECT NAME: HEDLOCK DEVELOPMENT CORP. – EDGEWATER PARK III/LOT #20 – IREDELL COUNTY, NORTH CAROLINA NOVEMBER 2003

S&EC Soil & Environmental Consultants, PA
336 LaPhillip Court, Suite C ■ Concord, North Carolina 28027 ■ Phone (704)720-9485 ■ Fax (704) 720-9486

FILE C:\SEC\JOBS\1281
1" = 50'
SCALE
FIELD WORK S.A.R., W.O. & B.K.
DRAWN BY S.A.R.
PROJECT MGR. S.A.R.
PROJECT NO. 03-1281