
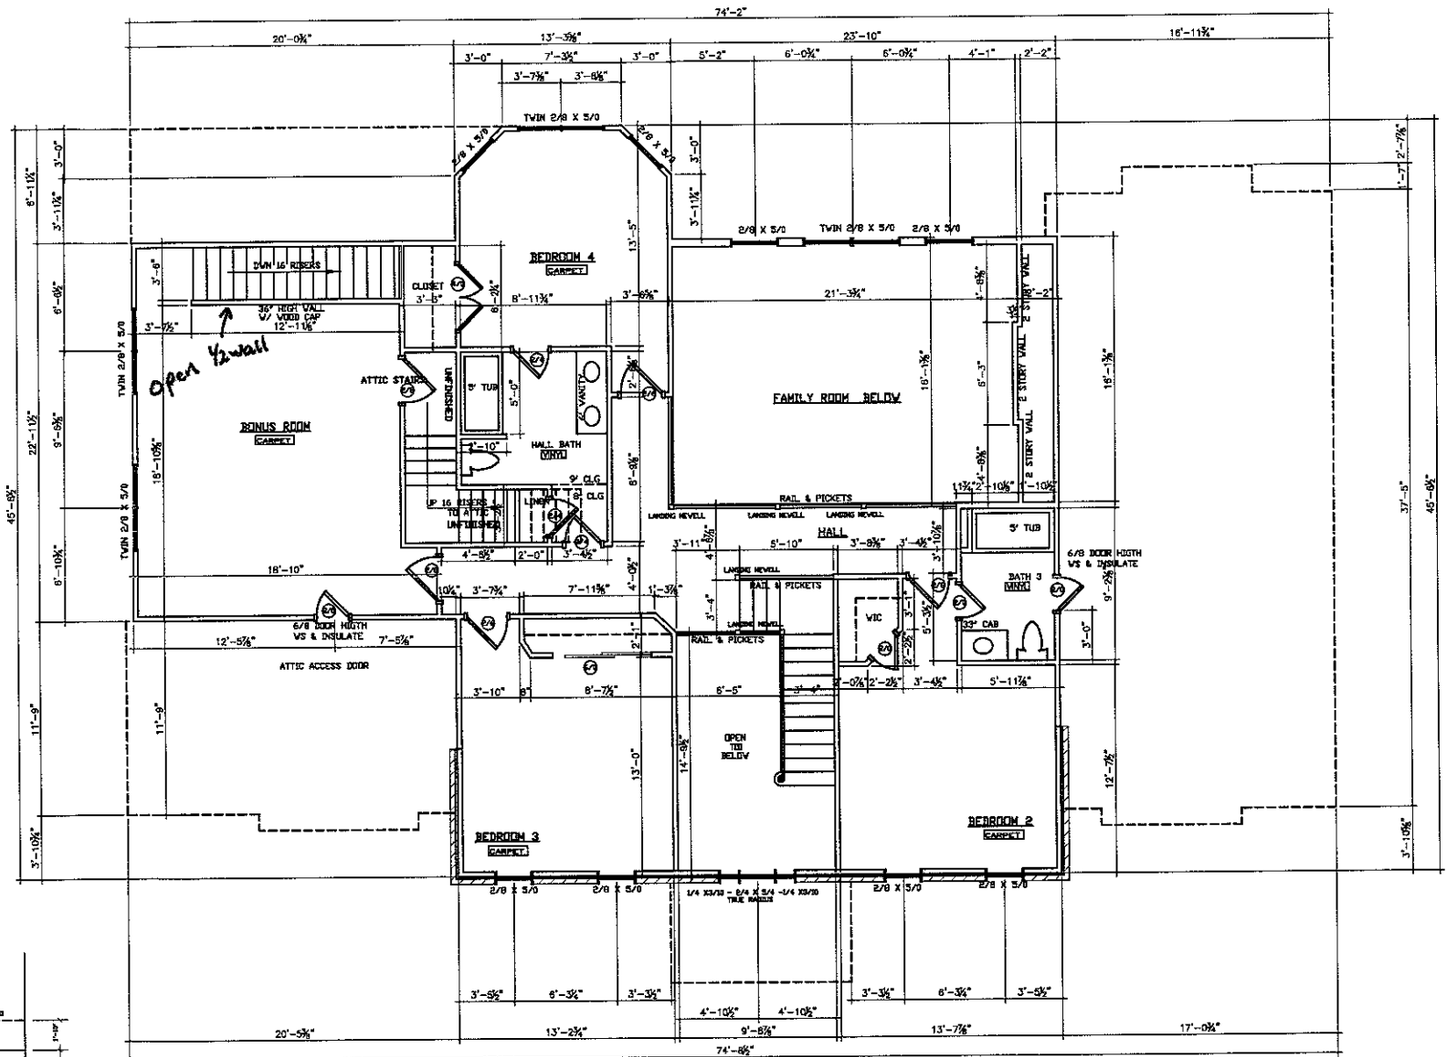


SECOND FLOOR PLAN

SCALE: 1/4" = 1'-0"

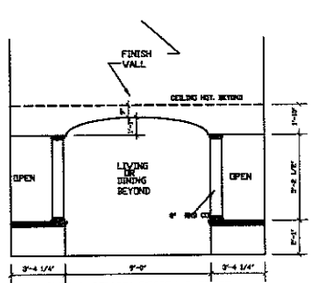

ARCHES & COLUMN DESIGN @ FOYER

BLOCK DEVELOPMENT CORPORATION
300 MCGILL AVENUE N.W.
CONCORD, NC
(704) 788-4818 FAX (704) 784-3720

EDGEWATER PARK 28

HANOVER

SECOND FLOOR PLAN

DATE: 3-25-2005
PLAN: HANOVER
SCALE: 1/4"=1'-0"
DRAWN BY: DS
ESTIMATED BY:
CHECKED BY: