
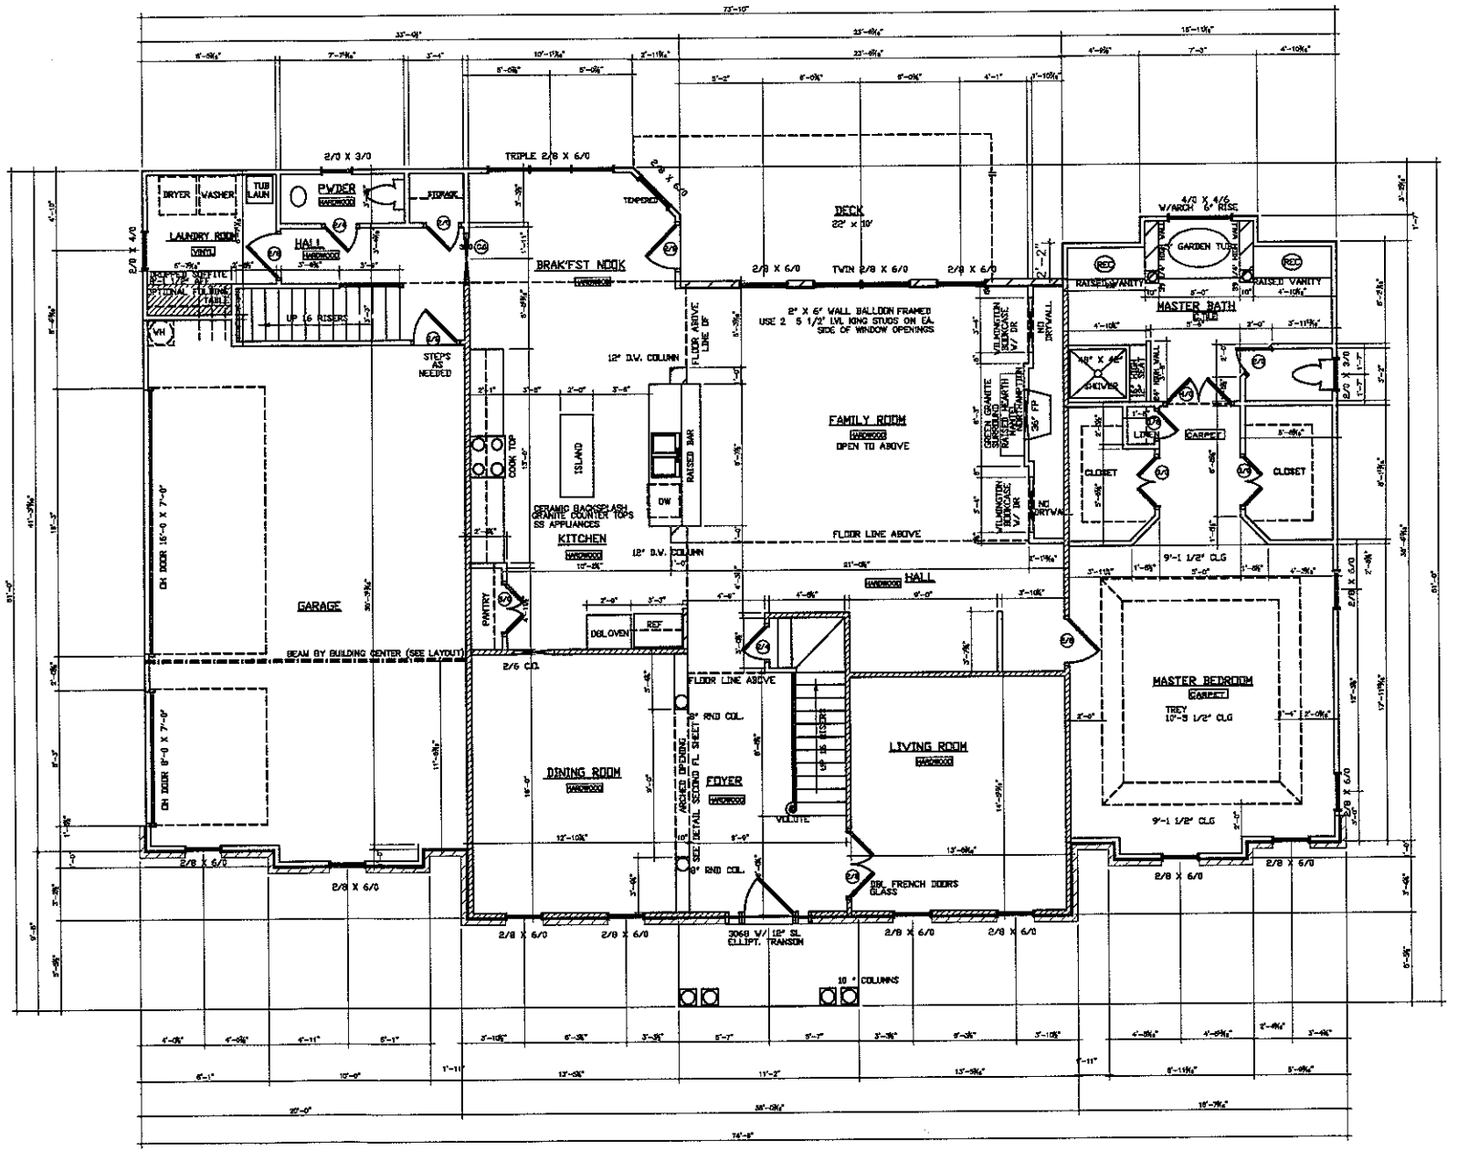



FIRST FLOOR PLAN

SCALE: 1/4" = 1'-0"


HATCHED WALLS PLACE STUDS 12" O.C

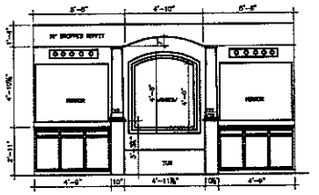

MASTER BATH CABINET ELEVATION

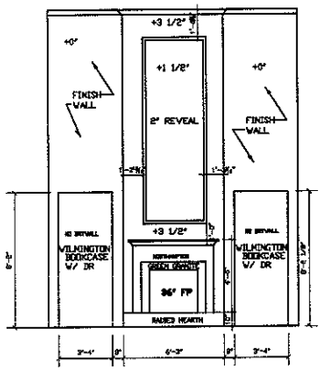


FIREPLACE WALL IN FAMILY ROOM

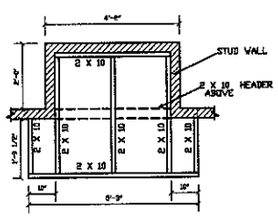

PLAN VIEW

RAISED HEARTH FRAMING DETAIL

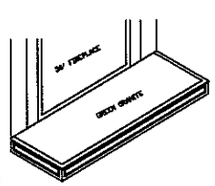

BLOCK DEVELOPMENT CORPORATION
300 MCGILL AVENUE N.W.
CONCORD, NC
(704) 788-4818 FAX (704) 784-3720

EDGEWATER PARK 28

HANOVER

FIRST FLOOR PLAN

DATE: 3/25/05
PLAN: HANOVER
SCALE: 1/4"=1'-0"
DRAWN BY: DS
ESTIMATED BY:
CHECKED BY: