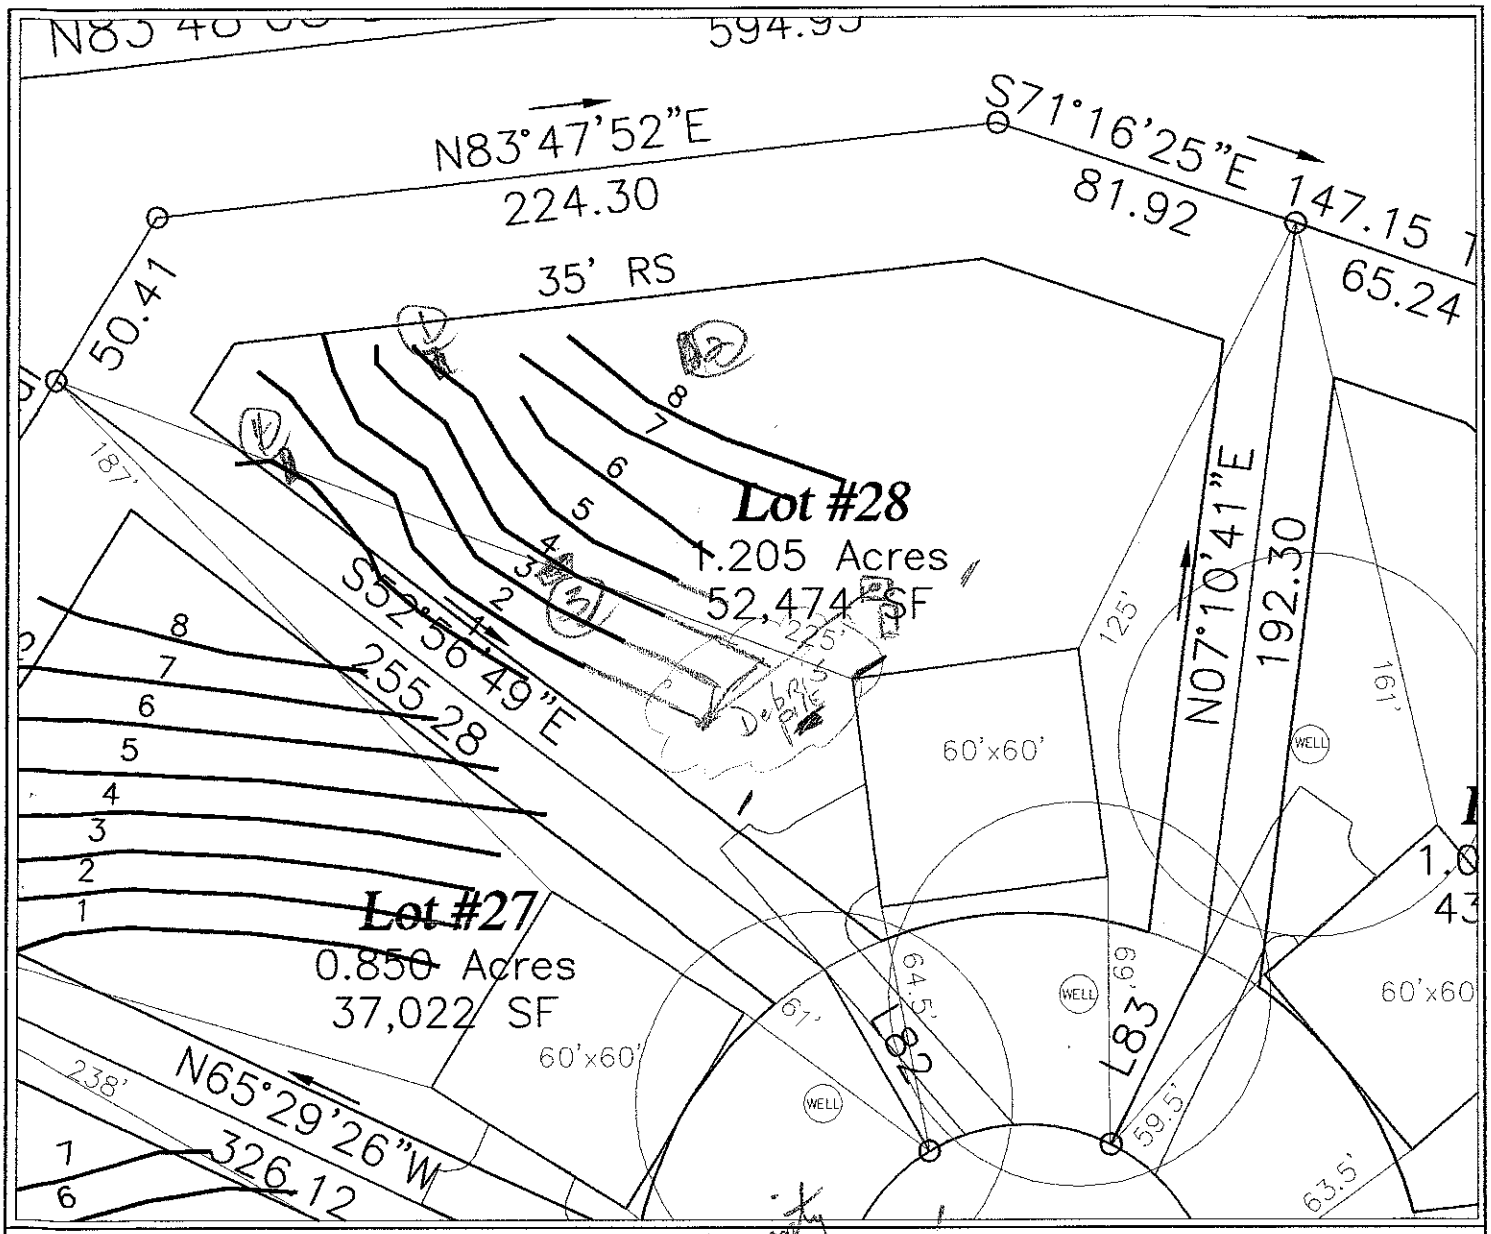


possible gravity area downslope pw - 3@13'slope 4@25'std. w/ Sundav. Repair

GRAPHIC SCALE
1" = 50'
50 0 50 100

LEGEND

- Areas contain soils with 24 inches or more of useable material and have potential for conventional and modified conventional septic systems.
- UN — Unsuitable areas.
- Septic Drainlines.
- Temporary Bench Mark (TBM)
- Well Location.

FLAG #	COLOR	ROD READ.	LENGTH
TBM		6.5	
1	R	2.8	96
2	O	3.3	115
3	Y	4.4	110
4	B	5.1	103
5	P	5.6	93
6	R	6.2	65
7	O	7.4	83
8	Y	8.8	83

TOTAL FOOTAGE = 748

SYSTEM
- LINES
- FOOTAGE
- SYSTEM TYPE

REPAIR
- LINES
- FOOTAGE
- SYSTEM TYPE

SHEET 1 of 1

SHEET TITLE: SITE PLANS & DRAINFIELD LAYOUT

PROJECT NAME: HOLLOCK DEVELOPMENT CORP. – EDGEWATER PARK III/LOT#28 – IREDELL COUNTY, NORTH CAROLINA NOVEMBER 2003

S&EC Soil & Environmental Consultants, PA
826 Lethbridge Court, Suite C ▪ Concord, North Carolina 28027 ▪ Phone (704)720-5405 ▪ Fax (704) 720-5406

FILE: C:\SEC\JOBS\1251
SCALE: 1" = 50'
FIELD WORK: S.A.R., W.O. & B.K.
DRAWN BY: S.A.R.
PROJECT MGR.: S.A.R.
PROJECT NO.: 03-1251