IREDELL COUNTY HEALTH DEPARTMENT

Application For Improvement Permit and/or Authorization To Construct, Existing System Inspection

(THE ABOVE PERMIT DOCUMENTS WILL BECOME INVALID IF INFORMATION PROVIDED ON THIS APPLICATION IS FALSIFIED OR CHANGED, OR IF THE SITE IS ALTERED. THE IMPROVEMENT PERMIT IS VALID FOR EITHER 60 MONTHS OR WITHOUT EXPIRATION DEPENDING UPON DOCUMENTATION SUBMITTED - APPLICATION WITH SITE PLAN 60 MONTHS, APPLICATION WITH COMPLETE, SCALED PLAT WITHOUT EXPIRATION. SEE 15A NCAC 18A .1937(f) FOR DETAILS)

1. APPLICATION FOR: ___ Improvement Permit ✓ Authorization To Construct ___ BOTH ___ Existing System Inspection

2. Page 2: *Site Plan Worksheet* Form MUST Accompany This Application
The following optional attachments may also be submitted:
Place check ( ) beside whichever is submitted if applicable
___ Survey Plat, Scaled no more than 1 Inch = 60 Feet
___ Custom Site Plan, Scaled no more than 1 Inch = 60 Feet

3. Applicant Information:

Applicant Name	Mailing Address	Home Phone	Work Phone
NVR Development	300 McGill Ave Concord NC 28027		704-788-4818

Owner Name	Mailing Address	Home Phone	Work Phone
Same			

4. Property Information:

Street Address	Subdivision Name	Section/Phase and Lot Number
122 Harrison Point Ct	Edgewater Park	29

Driving Directions: ______________________________

****

5. RESIDENTIAL Site Development Information: *(Check or Complete ALL that apply)*

(✓) New, Single Family Residence
( ) New, Multi-Family Residence
( ) Expansion of Existing Septic System
( ) Repair To Failing Septic System

Maximum Number of Bedrooms 4
Maximum Number of Occupants 5
If Expansion, Current Number of Bedrooms ____

( ) Crawl Space Foundation?
( ) Concrete Slab Foundation?
(✓) Basement w/Plumbing?
( ) Basement w/out Plumbing?

IF Non- Residential Site Development:
Type of Business ____________
Square Footage of Building ____________
Maximum Number of Employees ____________
Maximum Number of Seats ____________

****

6. Proposed Water Supply:

(✓) New Well ( ) Existing Well ( ) Community Well ( ) City Water ( ) Other Public Water

****

7. Desired Septic System Type: *(You may rank in order of preference, if any)*

(4) Alternative (1) Conventional (2) Innovative (3) Modified Conventional (5) Other See plans attached by engineer ( ) No Preference

****

8. Please Answer The Following To The Best of Your Ability:

( ) Yes (✓) No Does the site contain any jurisdictional wetlands?
( ) Yes (✓) No Is any non-domestic sewage (i.e. industry) to be generated?
( ) Yes (✓) No Is the site subject to approval by any other public agency?


****


I have read this application and certify that the information provided herein is true, complete, and correct. Authorized county and state officials are granted right of entry to conduct necessary inspections to determine compliance with applicable laws and rules. I understand that I am solely responsible for the proper identification and labeling of all property lines and corners and making the site accessible so that a complete site evaluation can be performed.

9. Signature: [signature]
Property owner or owner's legal representative signature (SIGNATURE REQUIRED)

DATE: 7-20-04


Curve	Length	Radius	Chord Direction	Chord
C1	49.63'	50.00'	N35°06'05"W	47.62'

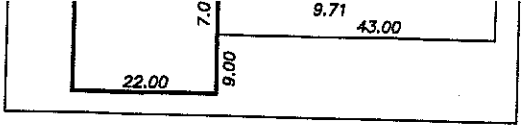

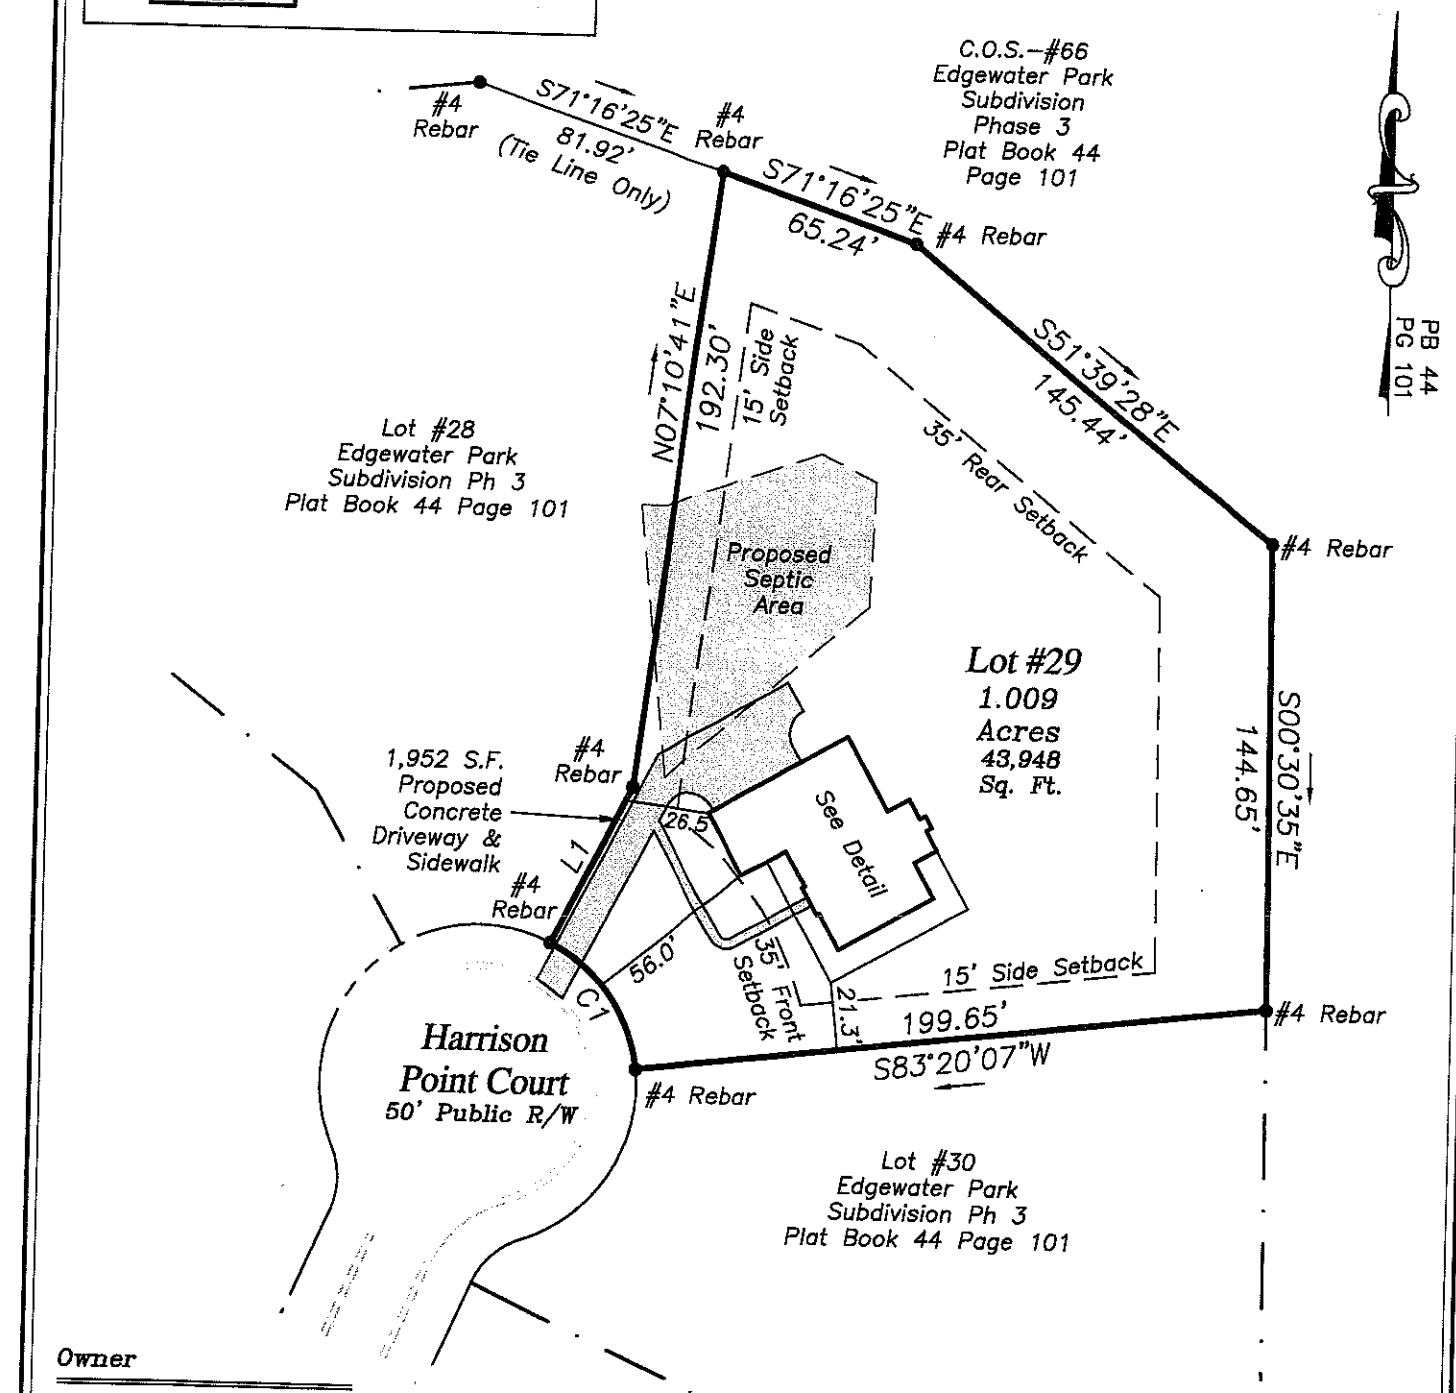

Owner

Niblock Development Corp.
300 McGill Avenue, NW
Concord, N.C. 28027
(704) 331-4745

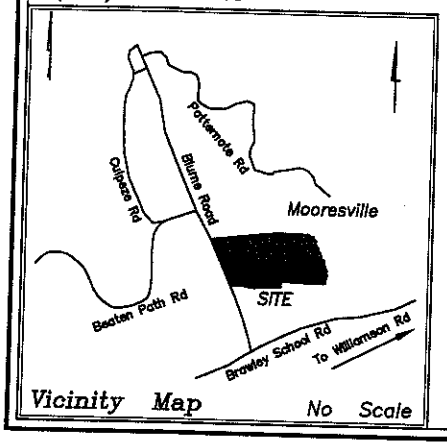

Vicinity Map No Scale

Preliminary Site Plan for

Niblock Development Corp.

Davidson Township Iredell County N. C.
Scale 1"= 60' Date of Survey March 1st, 2006
Reference
PB 44 PG 101 Lot #29 Edgewater Park Subdivision Phase 3

GRAPHIC SCALE

60 0 30 60 120 240

(IN FEET)
1 inch = 60 ft.

PIEDMONT DESIGN ASSOCIATES, P.A.
ENGINEERING - SURVEYING - PLANNING
125 E. Plaza Dr., Suite 101, Mooresville, N.C. 28115
Phone (704) 664-7888 Fax (704) 664-1778