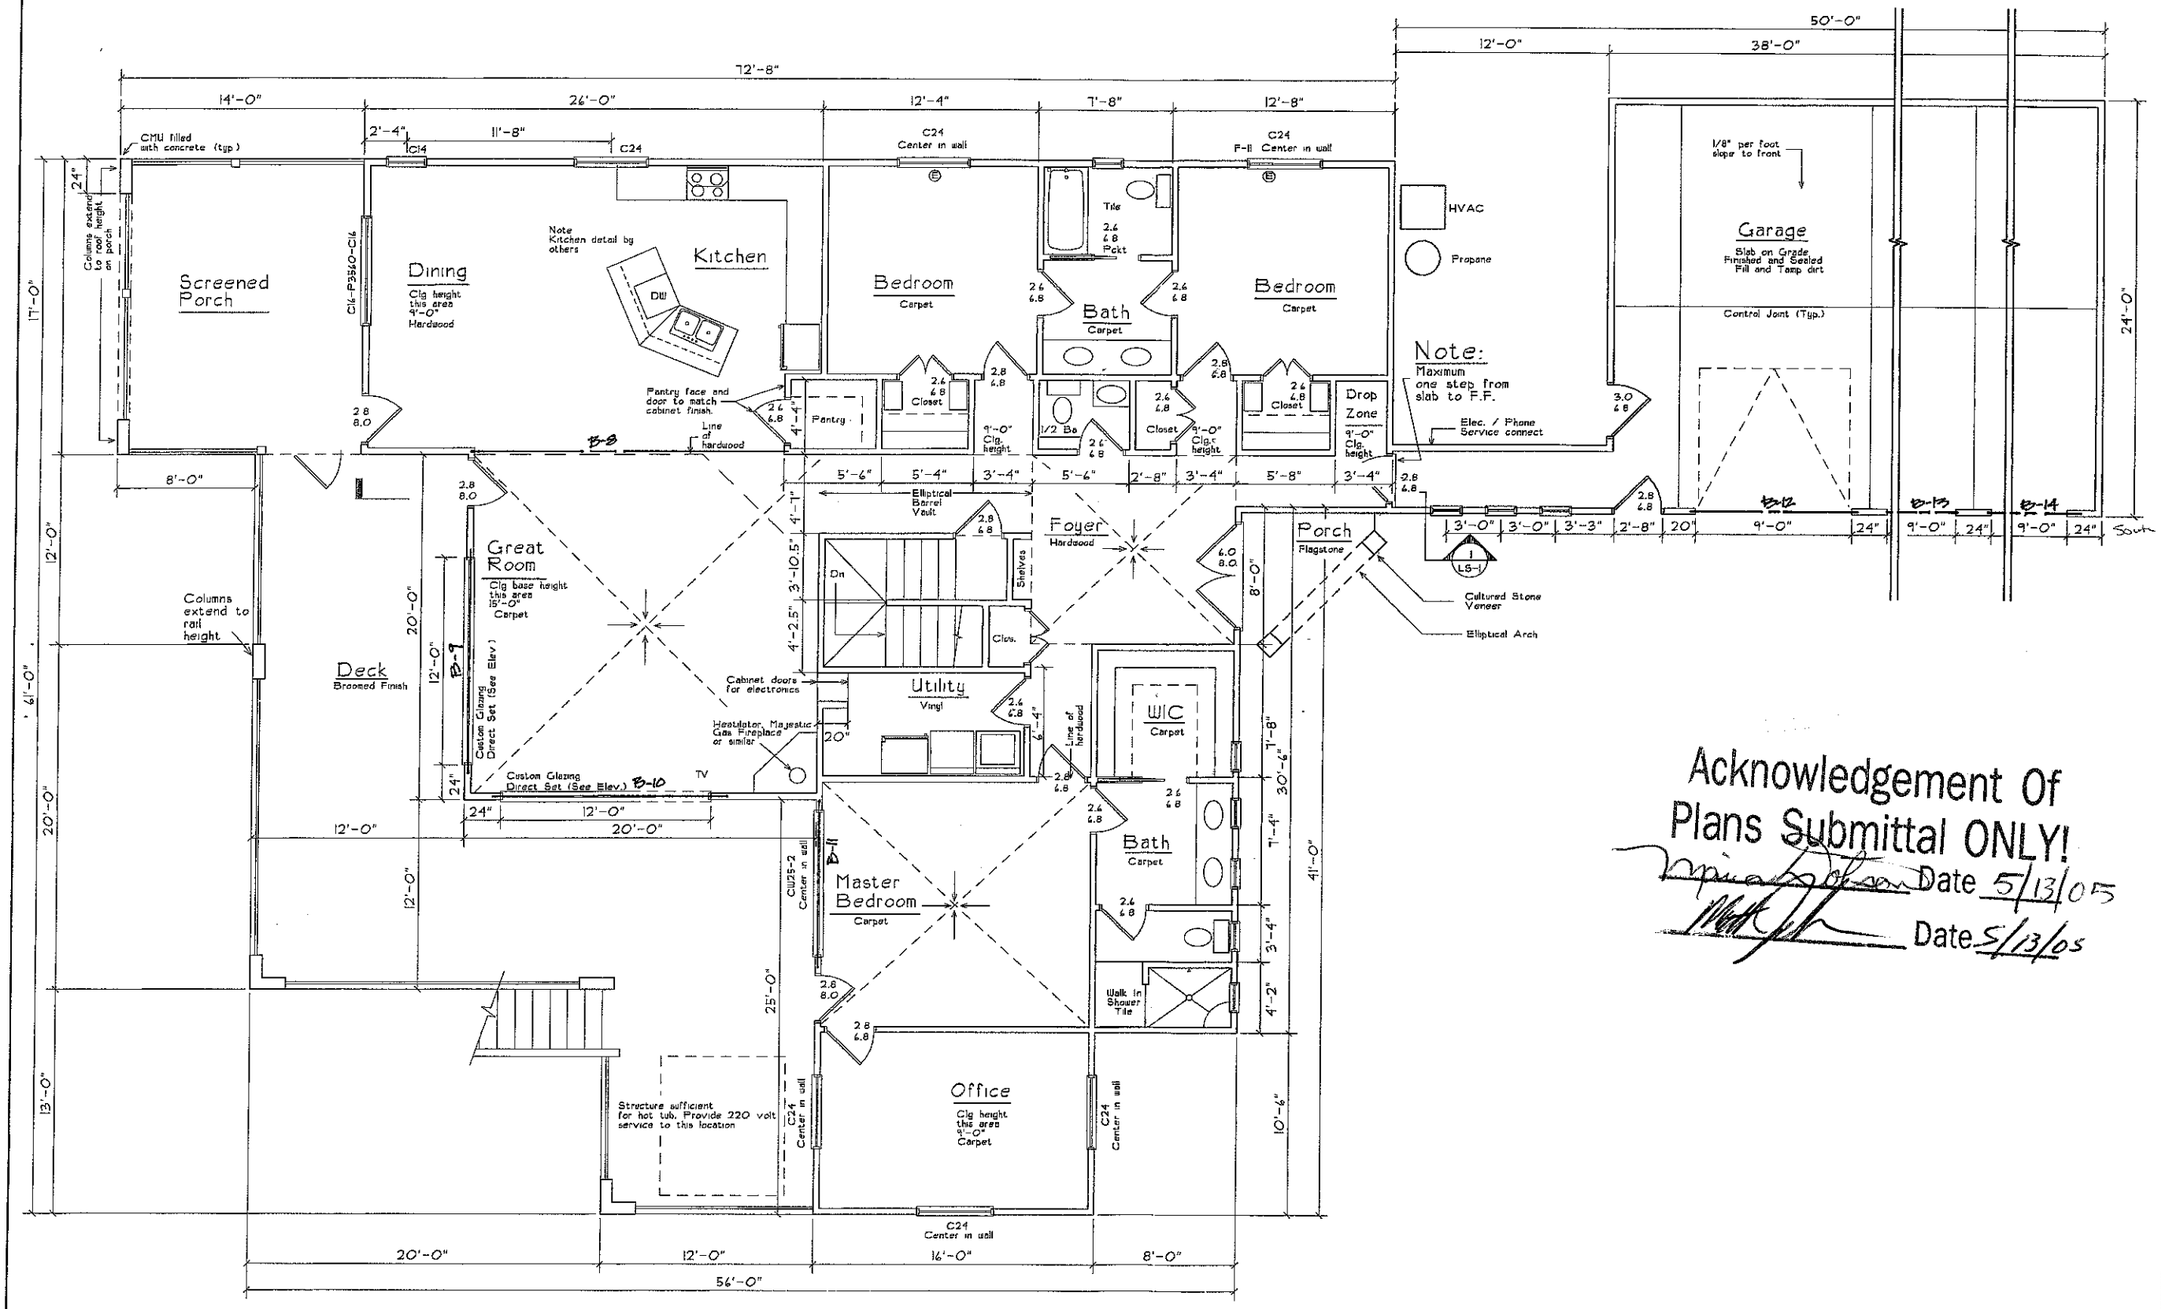



FIRST FLOOR PLAN

SCALE - 1/4"=1'-0"

Acknowledgement Of Plans Submittal ONLY!

Date 5/13/05

Date 5/13/05

D & G

163 Spring Run Dr.
Mooresville, NC 28117

| | |
|---|---|
| project no.: | 04Davidson9 |
| date: | 10/25/04 |
| designer: | GGD, DMD |
| drawn by: | GGD |
| plot date: | - |
| scale: | 1/4"=1'-0" U.N.O. |
| checked by: | GGD |

THIS DRAWING IS NOT TO BE USED FOR MAKING ANY REPRODUCTION THEREOF, OR FOR CONSTRUCTING ANY BUILDING WITHOUT FIRST OBTAINING THE WRITTEN AUTHORIZATION OF D&G CONSTRUCTION

REVISIONS

| NO | DATE | SCOPE |
|---|---|---|

GENERAL NOTES


PROJECT

proposed:
DAVIDSON RESIDENCE
MOORESVILLE, NC

DRAWING TITLE

DRAWING NUMBER

FF-01

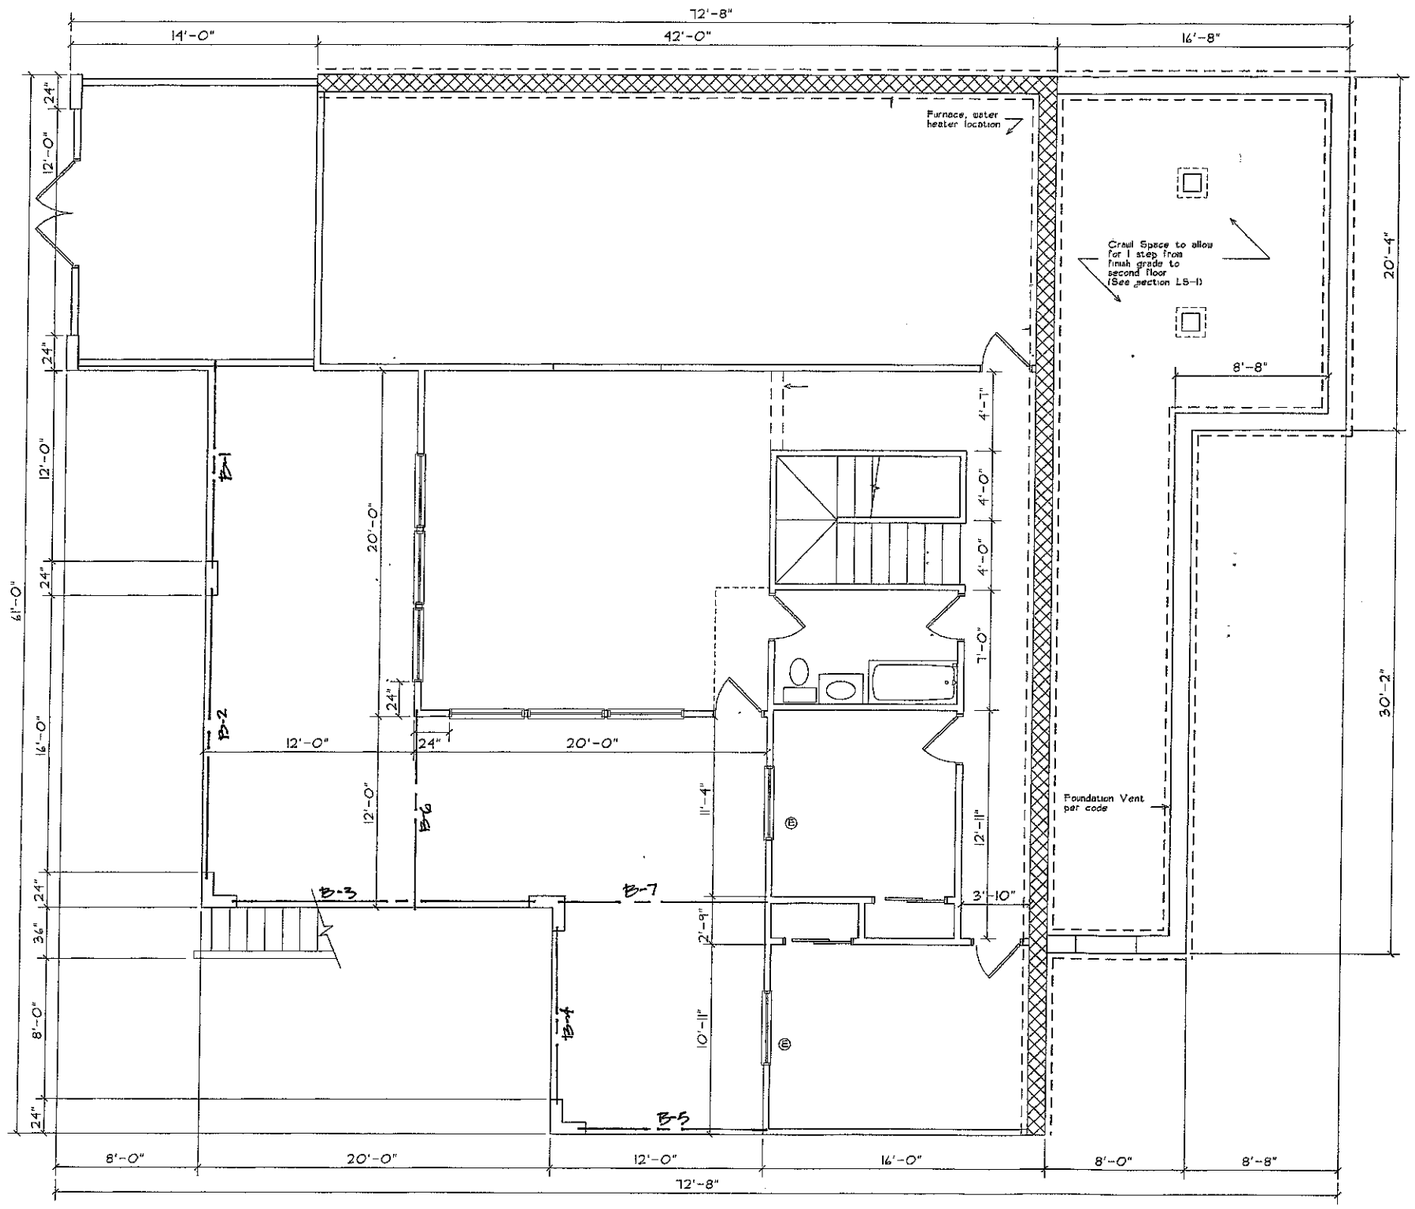


BASEMENT PLAN

SCALE - 1/4"=1'-0"

Acknowledgement Of
Plans Submittal ONLY!

Maria Dalton Date 5/13/05

Date 5/13/05

D & G

163 Spring Run Dr.
Mooresville, NC 2811

| | |
|---|---|
| project no.: | 04Davidson1 |
| date: | 10/25/04 |
| designer: | GGD, DHD |
| drawn by: | GGD |
| plot date: | |
| scale: | 1/4"=1'-0" U.N.O. |
| checked by: | GGD |

THIS DRAWING IS NOT TO BE USED FOR MAKING ANY REPRODUCTION THEREOF, OR FOR CONSTRUCTING ANY BUILDING WITHOUT FIRST OBTAINING THE WRITTEN AUTHORIZATION OF D&G CONSTRUCTION

REVISIONS

NO. DATE SCOPE

GENERAL NOTES

PROJECT

proposed:
DAVIDSON RESIDENCE
MOORESVILLE, NC

DRAWING TITLE

DRAWING NUMBER

BF-01