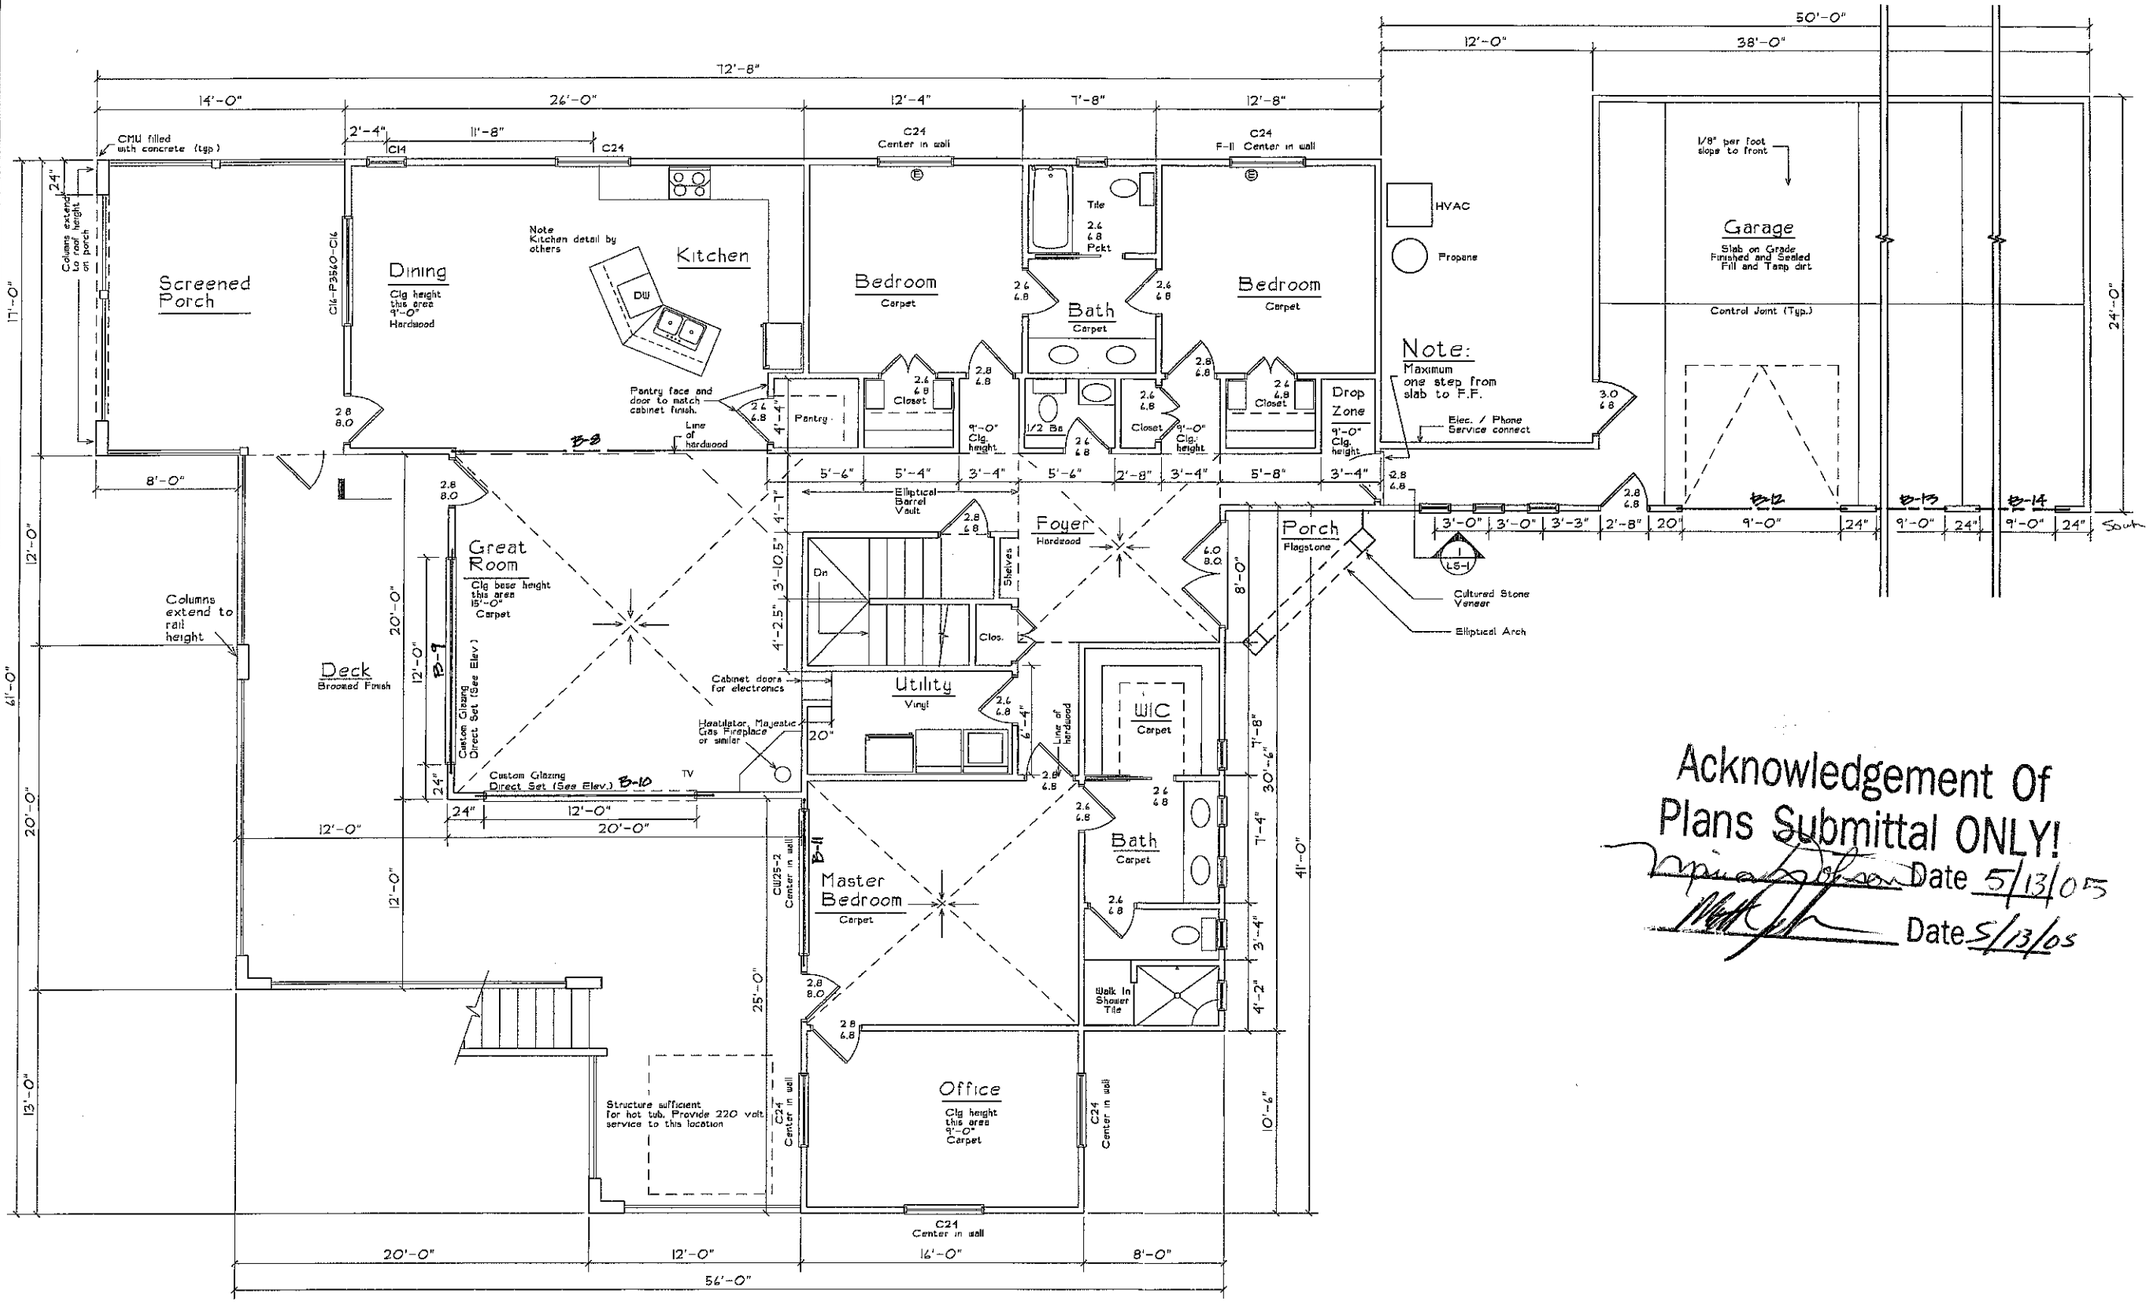


FIRST FLOOR PLAN

SCALE - 1/4"=1'-0"

Acknowledgement Of Plans Submittal ONLY!

Date 5/13/05

Date 5/13/05

D & G

163 Spring Run Dr.
Mooresville, NC 28117

project no.:	04Davidson9
date:	10/25/04
designer:	GGD, DHD
drawn by:	GGD
plot date:	.
scale:	1/4"=1'-0" U.N.O.
checked by:	GGD

THIS DRAWING IS NOT TO BE USED FOR MAKING ANY REPRODUCTION THEREOF, OR FOR CONSTRUCTING ANY BUILDING WITHOUT FIRST OBTAINING THE WRITTEN AUTHORIZATION OF D&G CONSTRUCTION

REVISIONS

NO	DATE	SCOPE

GENERAL NOTES


PROJECT

proposed:
DAVIDSON RESIDENCE
MOORESVILLE, NC

DRAWING TITLE

DRAWING NUMBER

FF-01

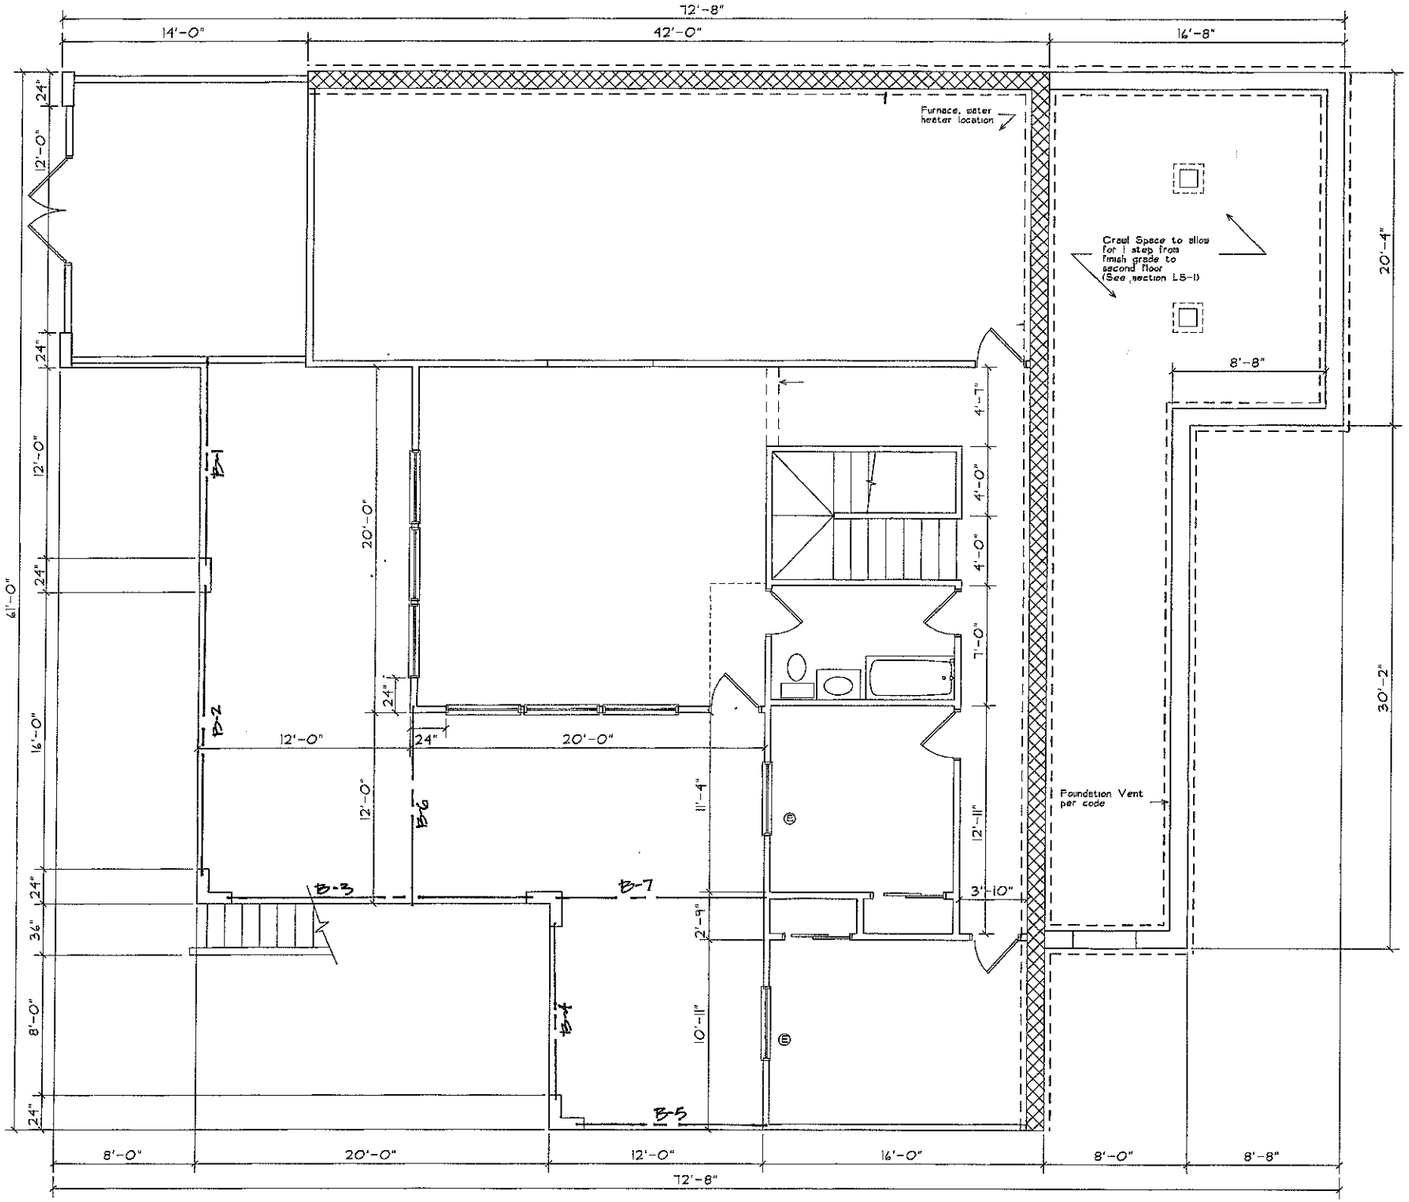

BASEMENT PLAN

SCALE - 1/4"=1'-0"

Acknowledgement Of
Plans Submittal ONLY!

Maria Dotson Date 5/13/05

Date 5/13/05

D & G

163 Spring Run Dr.
Mooresville, NC 2811

project no.:	04Davidson9
date:	10/25/04
designer:	GGD, DMD
drawn by:	GGD
plot date:	.
scale:	1/4"=1'-0" U.N.O
checked by:	GGD

THIS DRAWING IS NOT TO BE USED FOR MAKING ANY REPRODUCTION THEREOF, OR FOR CONSTRUCTING ANY BUILDING WITHOUT FIRST OBTAINING THE WRITTEN AUTHORIZATION OF D/G CONSTRUCTION

REVISIONS

NO.	DATE	SCOPE

GENERAL NOTES

PROJECT

proposed:
DAVIDSON RESIDENCE
MOORESVILLE, NC

DRAWING TITLE

DRAWING NUMBER

BF-01