IREDELL COUNTY HEALTH DEPARTMENT

Application For Improvement Permit and/or Authorization To Construct, Existing System Inspection

(THE ABOVE PERMIT DOCUMENTS WILL BECOME INVALID IF INFORMATION PROVIDED ON THIS APPLICATION IS FALSIFIED OR CHANGED, OR IF THE SITE IS ALTERED. THE IMPROVEMENT PERMIT IS VALID FOR EITHER 60 MONTHS OR WITHOUT EXPIRATION DEPENDING UPON DOCUMENTATION SUBMITTED - APPLICATION WITH SITE PLAN 60 MONTHS, APPLICATION WITH COMPLETE, SCALED PLAT WITHOUT EXPIRATION. SEE 15A NCAC 18A .1937(f) FOR DETAILS)

1. APPLICATION FOR: ___ Improvement Permit ✓ Authorization To Construct ___ BOTH ___ Existing System Inspection

2. Page 2: *Site Plan Worksheet* Form MUST Accompany This Application
   The following optional attachments may also be submitted: ✓ Survey Plat, Scaled no more than 1 Inch = 60 Feet
   Place check ( ) beside whichever is submitted if applicable ✓ Custom Site Plan, Scaled no more than 1 Inch = 60 Feet

3. **Applicant Information:**

Applicant Name	Mailing Address	Home Phone	Work Phone
Tim Whelan	P.O. Box 4419 Mooresville NC		704-400-8932
Owner Name	**Mailing Address**	**Home Phone**	**Work Phone**

4. **Property Information:**

Street Address	Subdivision Name	Section/Phase and Lot Number
303 Whippoorwill RD!		

Driving Directions: _____

****

5. **RESIDENTIAL Site Development Information:** *(Check or Complete ALL that apply)*

(✓) New, Single Family Residence
( ) New, Multi-Family Residence
( ) Expansion of Existing Septic System
( ) Repair To Failing Septic System

Maximum Number of Bedrooms 4
Maximum Number of Occupants ___
If Expansion, Current Number of Bedrooms ___

( ) Crawl Space Foundation?
( ) Concrete Slab Foundation?
(✓) Basement w/Plumbing?
( ) Basement w/out Plumbing?

IF Non-Residential Site Development: Type of Business _____
Square Footage of Building _____
Maximum Number of Employees _____
Maximum Number of Seats _____

****

6. **Proposed Water Supply:** Abandon Existing Well complete

(✓) New Well ( ) Existing Well ( ) Community Well ( ) City Water ( ) Other Public Water

****

7. **Desired Septic System Type:** *(You may rank in order of preference, if any)*

(✓) Alternative ( ) Conventional ( ) Innovative ( ) Modified Conventional ( ) Other_____ ( ) No Preference

****

8. **Please Answer The Following To The Best of Your Ability:**

( ) Yes (✓) No Does the site contain any jurisdictional wetlands?
( ) Yes (✓) No Is any non-domestic sewage (i.e. industry) to be generated?
( ) Yes (✓) No Is the site subject to approval by any other public agency?

****

I have read this application and certify that the information provided herein is true, complete, and correct. Authorized county and state officials are granted right of entry to conduct necessary inspections to determine compliance with applicable laws and rules. I understand that I am solely responsible for the proper identification and labeling of all property lines and corners and making the site accessible so that a complete site evaluation can be performed.

9. Signature: _____ 4-15-08


Property owner or owner's legal representative signature (SIGNATURE REQUIRED) DATE

LEGEND


- RIGHT OF WAY
- EDGE OF PAVEMENT
- PROPOSED DRIVE/PORCH
- PROPOSED HOUSE FOUNDATION

EXHIBIT MAP

RECREATION LOTS, SECTION 10
PLAT BOOK 15, PAGE 5
LOT 39

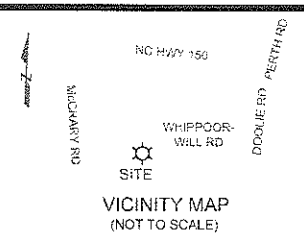

VICINITY MAP
(NOT TO SCALE)

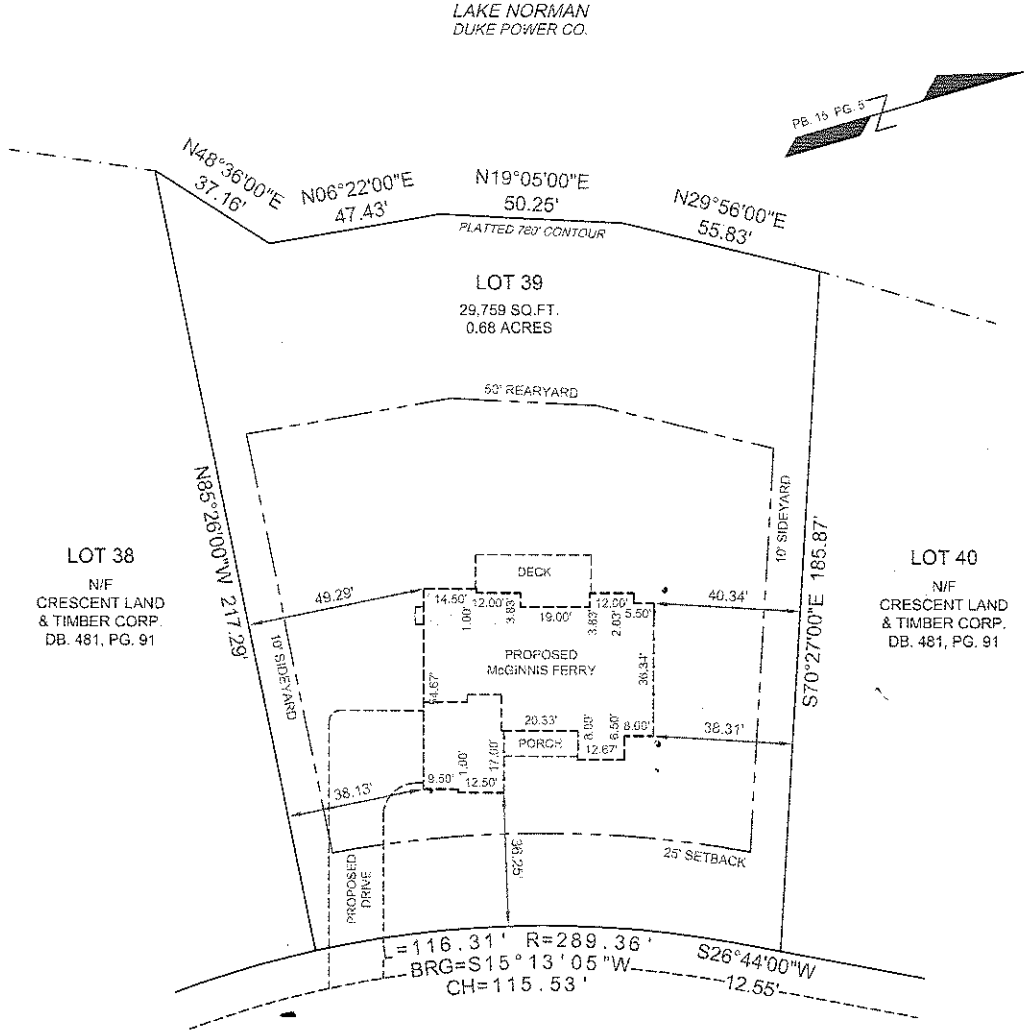

WHIPPOORWILL ROAD

60' PUBLIC R/W

Acknowledgement Of Plans Submittal ONLY!

Date 4/15/08

Date 4-15-08

SUMMIT LAND SURVEYING COMPANY 18716 W. CATAWBA AVENUE CORNELIUS, NC 28031 (704) 895-0955	PREPARED FOR **DREW & TRACY SHOTT** 303 WHIPPOORWILL ROAD DAVIDSON TOWNSHIP IREDELL COUNTY NORTH CAROLINA JUNE 20, 2007	GRAPHIC SCALE 0' 20' 40' 1" = 40' JOB NO. 07-0655 DWG NO. 15-5-39