

Acknowledgement of
Plans Submittal ONLY!

Date 7/28/15

APPROVED Date AUG 04 2015

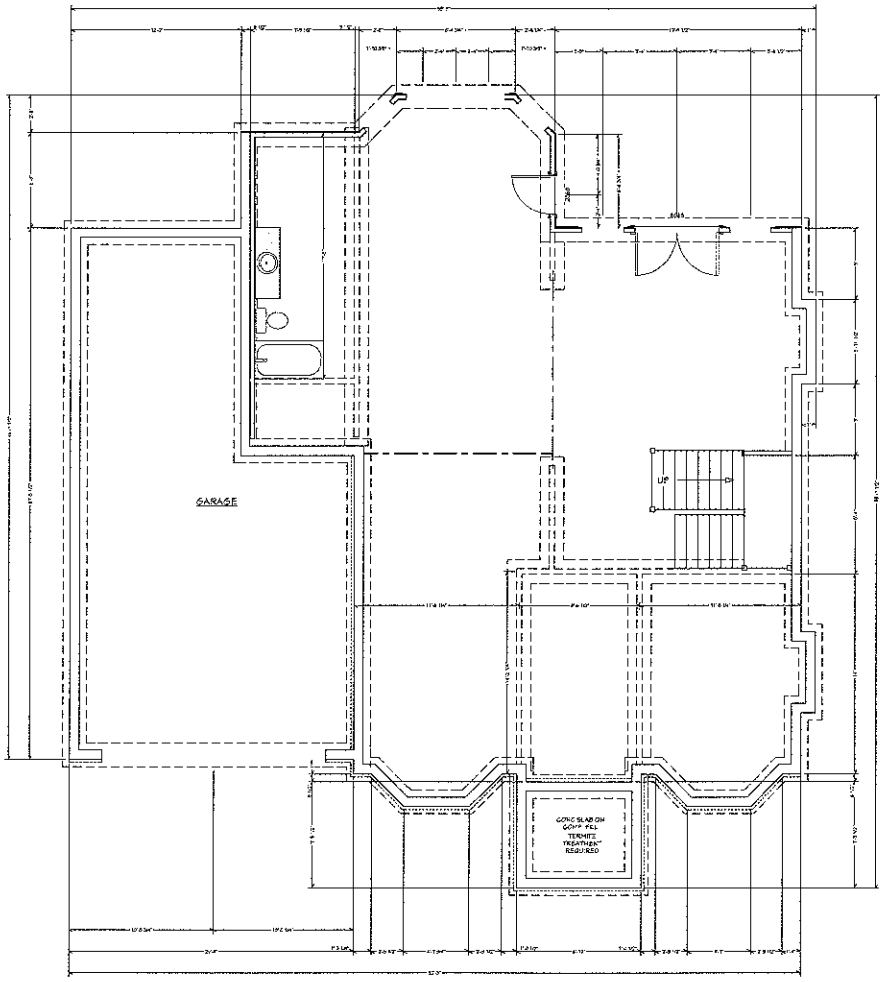

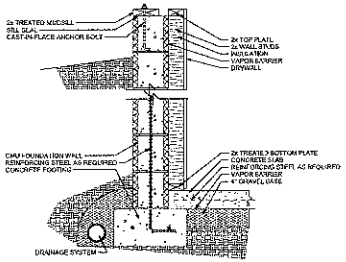

CMU Basement Foundation: Finished 4" Walls

FOUNDATION / BASEMENT PLAN

SCALE 1/4" = 1' - 0"

NO.	DESCRIPTION	BY	DATE

SHEET TITLE:

PROJECT DESCRIPTION:

THOMAS RESIDENCE

LAKEMIST HOMES

VisualDesignAndDrafting@gmail.com

VISUAL DESIGN

VISUAL DESIGN & DRAFTING

JOSH TAWS
760-580-6900

DATE:

SCALE:


SHEET:

A-5

Acknowledgement of
Plans Submittal ONLY!

Date 7/28/15

APPROVED AUG 04 2015

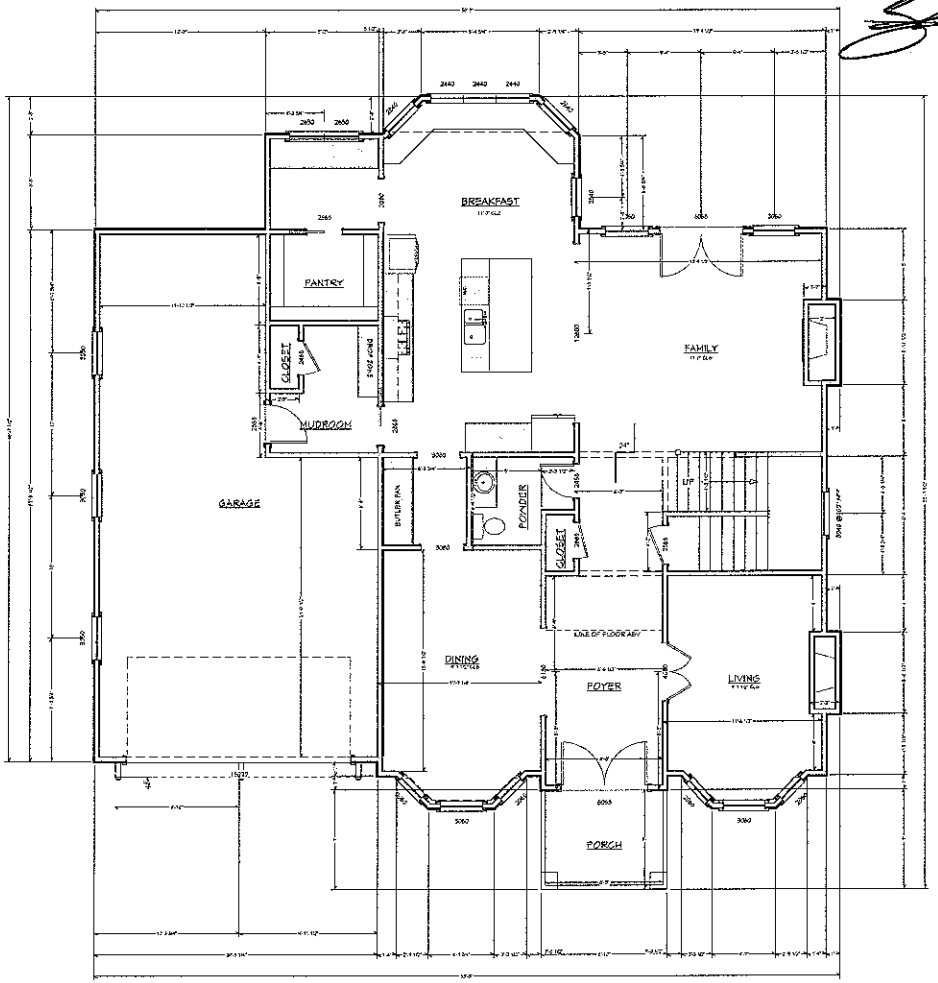

FIRST FLOOR PLAN

SCALE 1/4" = 1'-0"

SQUARE FOOTAGE	
1ST FLOOR HEATED	1571
2ND FLOOR HEATED	1743
BASEMENT	1571
PORCH	56
GARAGE	615
TOTAL UNDER ROOF	5556

NO.	DESCRIPTION	BY	DATE

SHEET TITLE:

PROJECT DESCRIPTION:
THOMAS RESIDENCE
LAKEMIST HOMES

VISUAL DESIGN
VISUAL DESIGN & DRAFTING
Judith Threet
Visualdesignandplanning@gmail.com

DATE:


SCALE:

SHEET:
A-6

Acknowledgement of
Plans Submittal ONLY!

Date 7/28/15

Date APPROVED AUG 04 2015

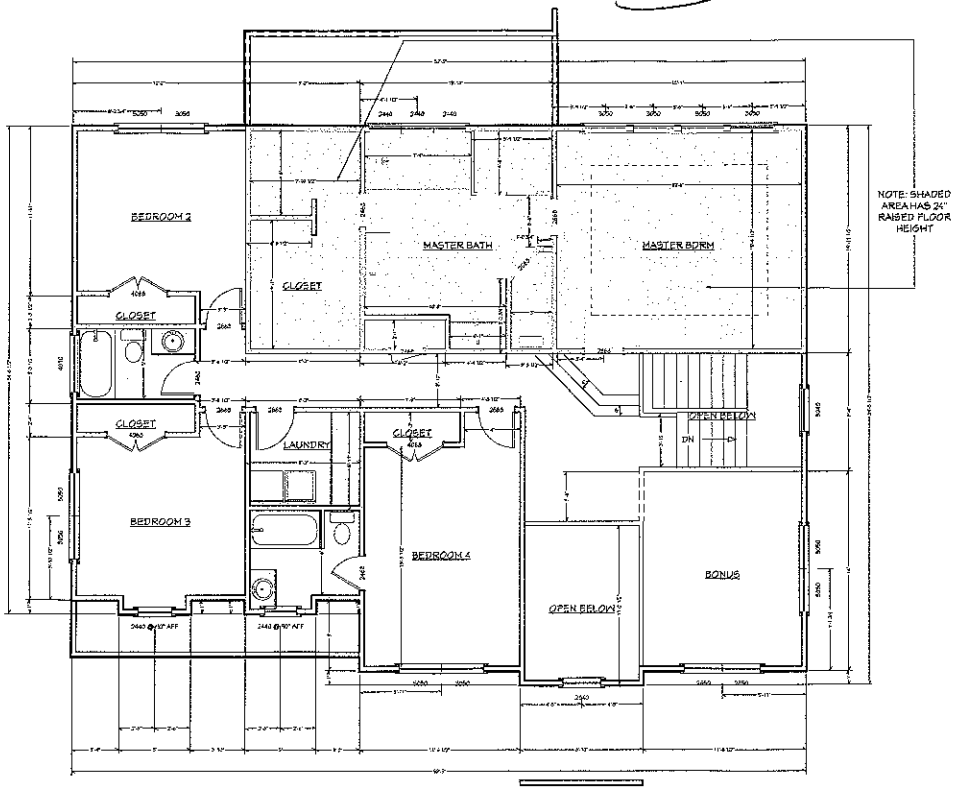

2nd Floor

SQUARE FOOTAGE	
1ST FLOOR HEATED	1571
2ND FLOOR HEATED	1743
BASEMENT	1571
PORCH	56
GARAGE	615
TOTAL UNDER ROOF	5556

SECOND FLOOR PLAN

SCALE 1/4" = 1' - 0"

COPYRIGHT STATEMENT
THESE PLANS AND DESIGNS ARE THE PROPERTY OF VISUAL DESIGN & DRAFTING AND ARE NOT TO BE USED IN ANY WAY WITHOUT THE EXPRESS WRITTEN CONSENT OF VISUAL DESIGN & DRAFTING

NO.	DESCRIPTION	BY	DATE

SHEET TITLE:

PROJECT DESCRIPTION:
THOMAS RESIDENCE
LAKEMIST HOMES

VisualDesignAndDrafting@gmail.com
Justin Turner
704-585-2870
VISUAL DESIGN & DRAFTING

DATE:

SCALE:

SHEET:
A-7