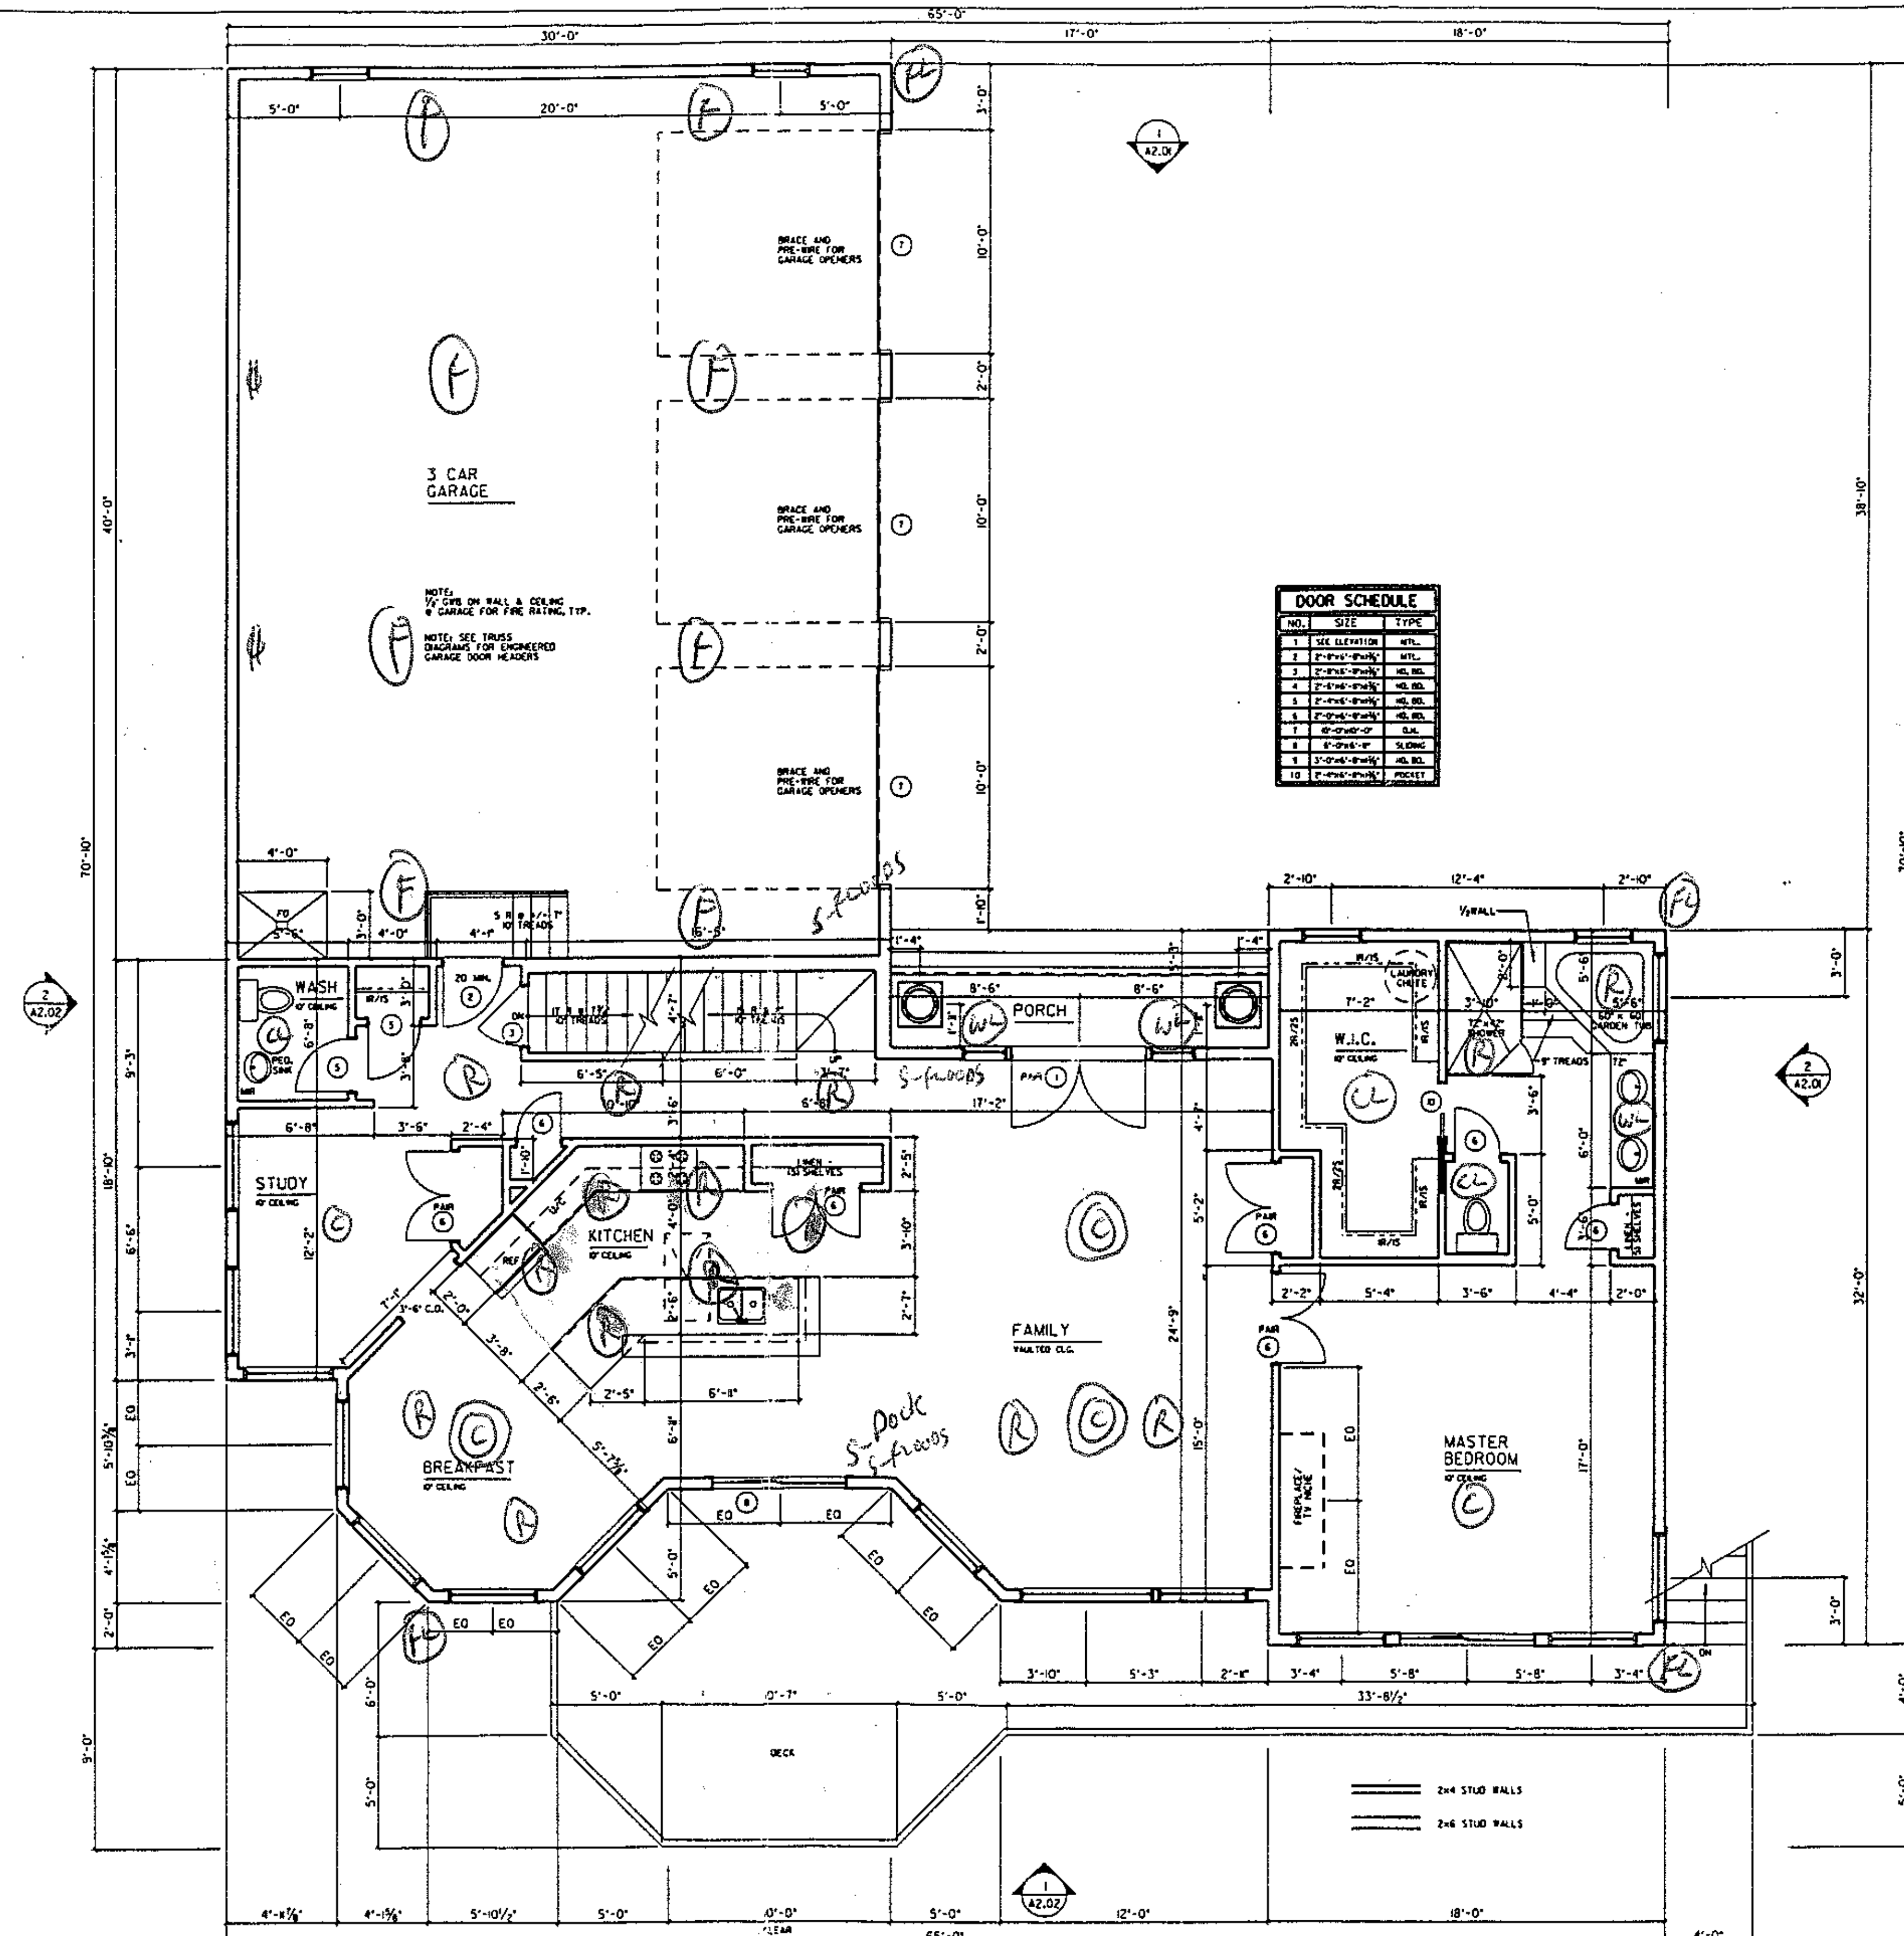


DOOR SCHEDULE		
NO.	SIZE	TYPE
1	SEE ELEVATION	MTL.
2	2'-8"x6'-8"x1¾"	MTL.
3	2'-8"x6'-8"x1¾"	HD. BD.
4	2'-6"x6'-8"x1¾"	HD. BD.
5	2'-4"x6'-8"x1¾"	HD. BD.
6	2'-0"x6'-8"x1¾"	HD. BD.
7	10'-0"x10'-0"	O.H.
8	6'-0"x6'-8"	SLIDING
9	3'-0"x6'-8"x1¾"	HD. BD.
10	2'-4"x6'-8"x1¾"	POCKET

1 MAIN FLOOR PLAN

SCALE: 1" = 10'-0"

1,728 HEATED S.F.–GARAGE 1,200 S.F.

Dave Reynolds & Rachael Frisbie

127 Hidden Lane
Moresville, NC 28117

OWNER'S NAME:

Revision	Date	Description
	11-01-2002	Progress Printing
	11-18-2002	Progress Printing
	12-15-2002	Progress Printing
	12-18-2002	Issued for Permit
	01-03-2003	CHANGES

JOB NO.:


CAD File: reynolds-a102

Sheet Title: MAIN FLOOR PLAN

Issue Date: December 18, 2002 Issued for Permit


Sheet Number:

A1.02

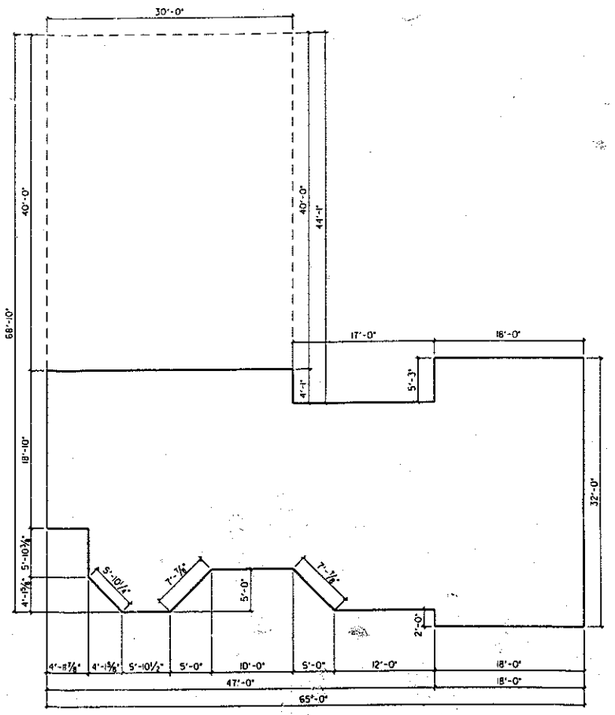

3 EXTERIOR DIMENSIONS
SCALE: 1" = 20'-0"

2 TYPICAL FOUNDATION DETAIL
SCALE: 1" = 1'-0"

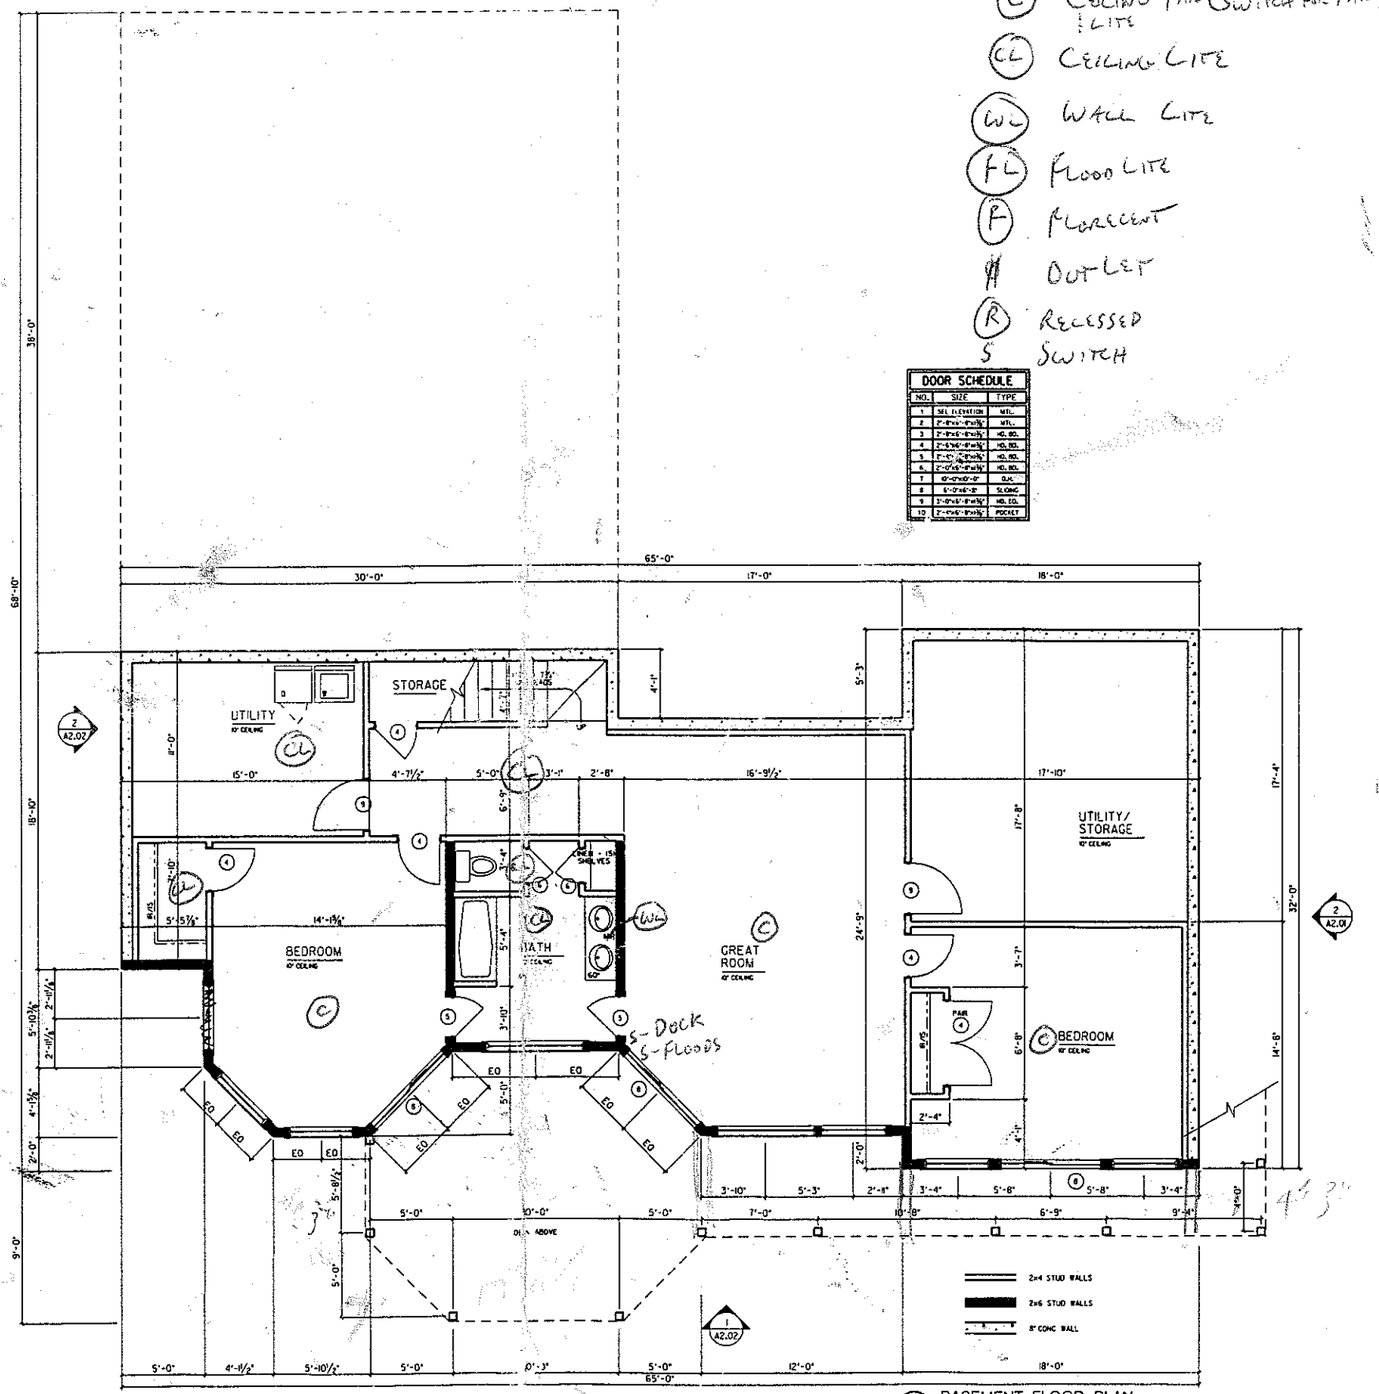

1 BASEMENT FLOOR PLAN
SCALE: 1" = 10'-0"
1,728 S.F.

C CEILING FAN ONLY
C CEILING FAN (SWITCH FOR LITE, SWITCH FOR FAN) + LITE
CL CEILING LITE
WL WALL LITE
FL FLOOD LITE
F FLORECENT
OUTLET
R RECESSED
S SWITCH

DOOR SCHEDULE

NO.	SIZE	TYPE
1	SEE ELEVATION	MTL.
2	2'-8"x6'-8"x1¾"	MTL.
3	2'-8"x6'-8"x1⅜"	HD. BD.
4	2'-6"x6'-8"x1⅜"	HD. BD.
5	2'-0"x6'-8"x1⅜"	HD. BD.
6	2'-0"x6'-8"x1⅜"	HD. BD.
7	10'-0"x10'-0"	O.H.
8	5'-0"x6'-8"	SLIDING
9	3'-0"x6'-8"x1⅜"	HD. BD.
10	2'-0"x6'-8"x1⅜"	POCKET

Dave Reynolds &
Rachael Frisbie

127 Hidden Lane
Mooresville, NC 28117

OWNER'S NAME:

275 Heater
200 Gas
Window Set

Revision	Date	Description
	11-01-2002	Progress Printing
	11-18-2002	Progress Printing
	12-15-2002	Progress Printing
	12-18-2002	Issued for Permit
	01-03-2003	CHANGES

JOB NO.:

CAD File:
reynolds-a101

Sheet Title:
BASEMENT FLOOR PLAN

Issue Date:
December 18, 2002
Issued for Permit

Sheet Number:
A1.01