
Acknowledgement Of Plans Submittal ONLY!

Date 12-11-12

Date 12-11-12

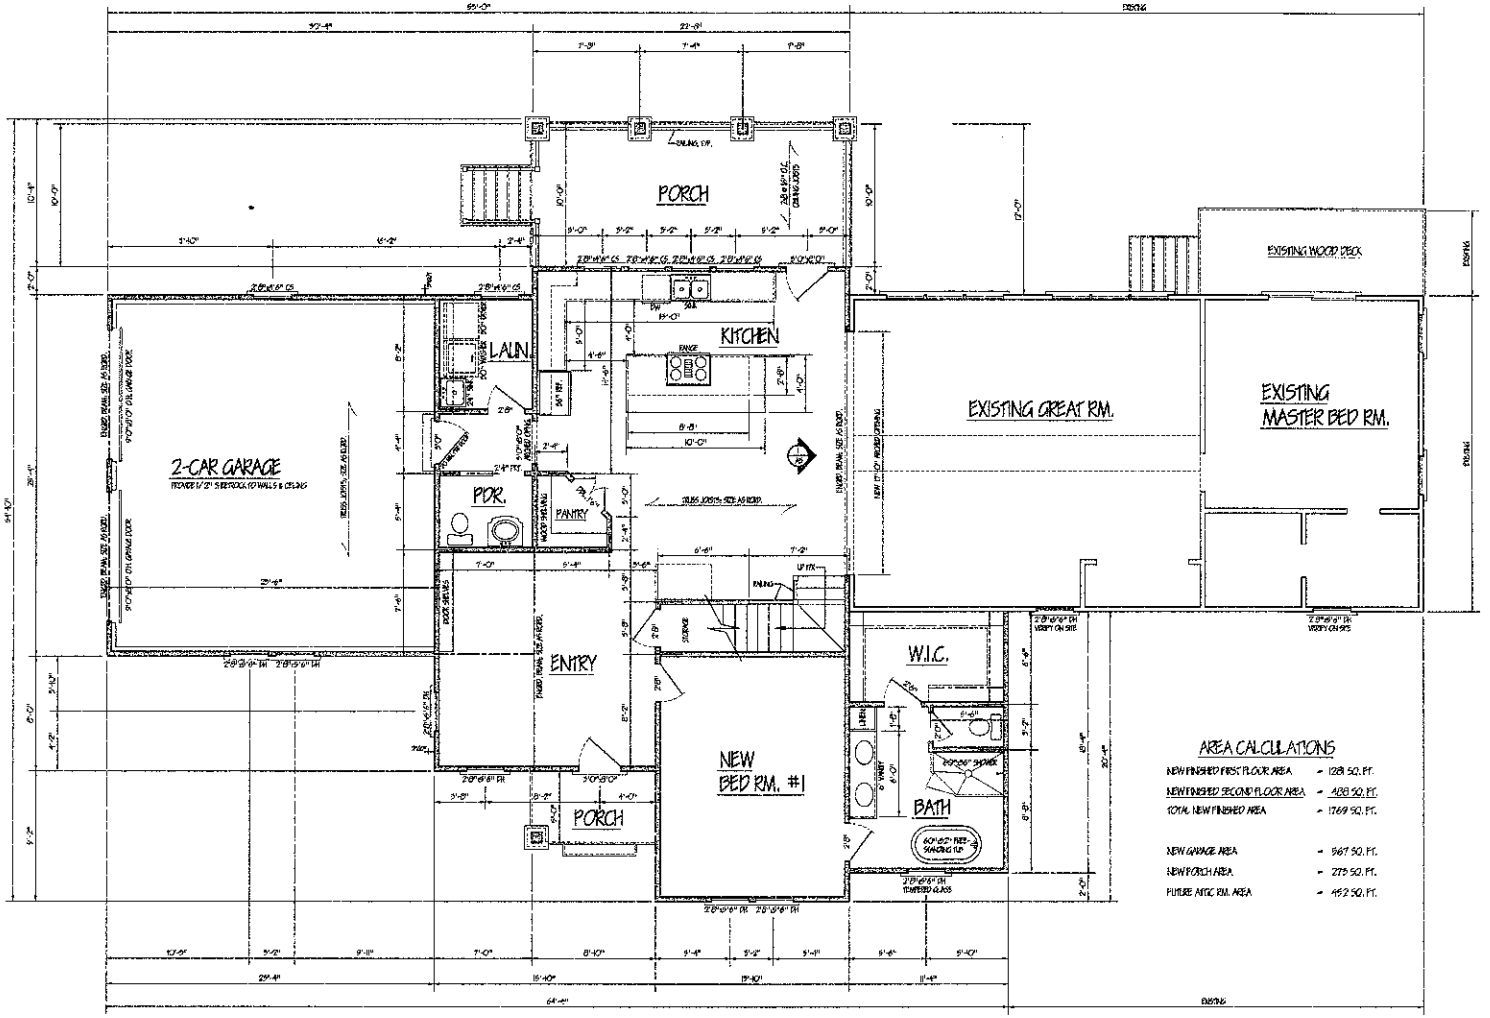

FIRST FLOOR PLAN

SCALE: 1/4" = 1'

© COPYRIGHT 2012 CARPENTER DESIGN
ALL RIGHTS RESERVED. THESE PLANS MAY NOT BE REPRODUCED, VERBAL, PUBLISHED, SOLD, OR RE-SOLD BY ANY OTHER ENTITY THAN CARPENTER DESIGN WITHOUT PRIOR WRITTEN PERMISSION. DERIVATIVE DESIGNS BASED ON THESE PLANS ARE PROHIBITED.

DATE: 9/13/12
DRAWN BY: C.D.C.

CARPENTER DESIGN
A RESIDENTIAL DESIGN FIRM
WWW.CARPENTERHOUSEPLANS.COM 704-277-7417

THE BUILDER SHALL NOT SCALE FROM ANY REFERENCES IN CONSTRUCTION DRAWINGS. ALL DIMENSIONS SHALL BE VERIFIED BY THE CONTRACTOR IN THE FIELD. ANY DISCREPANCIES SHALL BE REPORTED TO THE ARCHITECT BEFORE CONSTRUCTION IS DONE. ALL CONSTRUCTION SHALL BE PERFORMED IN A WORKMANLIKE MANNER AND IN ACCORDANCE WITH THE LATEST APPLICABLE BUILDING CODES.


ADDITIONS TO THE HARRIS RESIDENCE
347 WHIPPOORWILL DR.
MOORESVILLE, NC

FIRST FLOOR PLAN

JOB NO.


SHEET NO. A2

REVISED 12/6/12

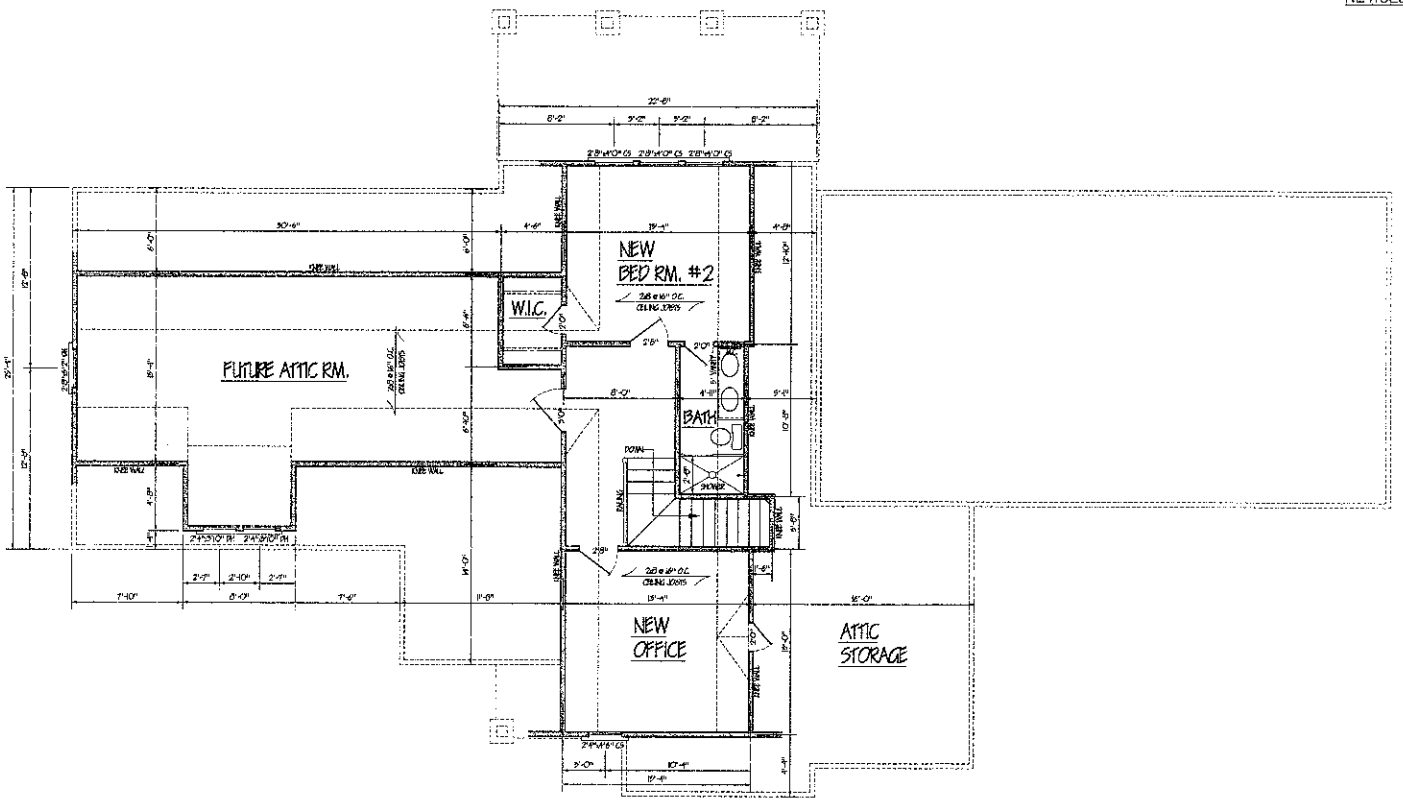

SECOND FLOOR PLAN

SCALE: 1/4" = 1'

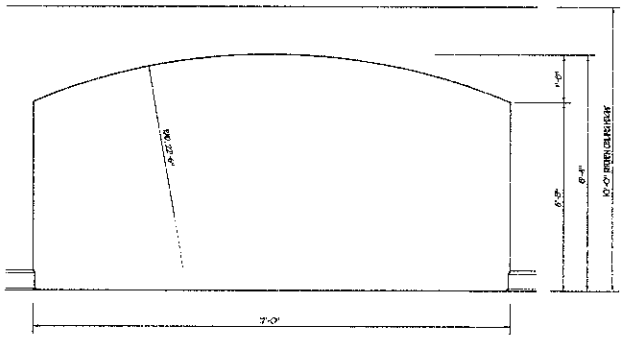

1/A3 KITCHEN/GREAT RM. ARCHED OPENING

SCALE: 1/2" = 1'

Acknowledgement Of
Plans Submittal ONLY!

Date 12-11-12

Date 12-11-12

© COPYRIGHT 2012 CARPENTER DESIGN
ALL RIGHTS RESERVED. THESE PLANS MAY NOT BE REPRODUCED, PUBLISHED, REDESIGNED, SOLD, OR RE-SOLD BY ANY OTHER PARTY WITHOUT CARPENTER DESIGN'S WITHOUT PRIOR WRITTEN PERMISSION. DERIVATIVE DESIGNS BASED ON THESE PLANS ARE PROHIBITED.

DATE: 9/13/12
DRAWN BY: C.D.C.

CARPENTER DESIGN
A RESIDENTIAL DESIGN FIRM
WWW.CARPENTERHOUSEPLANS.COM 704-277-7417

THE DESIGNER SHALL NOT BE LIABLE FOR ANY RESPONSES IN CONSTRUCTION OR FOR ANY OMISSIONS IN THE CONSTRUCTION WHICH DEVIATE FROM THE DRAWINGS AND/OR SPECIFICATIONS. THE GENERAL CONTRACTOR SHALL BE RESPONSIBLE FOR ALL DIMENSIONS AND CONDITIONS ON THE JOB AND THE DESIGNER SHALL BE NOTIFIED OF ANY VARIATIONS FROM THE DIMENSIONS AND CONDITIONS SHOWN ON THESE DRAWINGS PRIOR TO THE START OF ANY WORK. THE CONTRACTOR SHALL NOT TAKE ADVANTAGE OF ANY APPARENT ERROR OR OMISSION IN THESE DRAWINGS AND SHALL ASSUME FULL RESPONSIBILITY FOR ANY WORK EXECUTED IN CONNECTION WITH A DEVIATION OR OMISSION IN THE DRAWINGS WITHOUT HAVING OBTAINED WRITTEN INSTRUCTIONS FROM THE DESIGNER. IT IS IMPOSSIBLE FOR THE DESIGNER TO BE AWARE OF EVERY CONSTRUCTION TECHNIQUE EMPLOYED BY THE MANY DIFFERENT CONTRACTORS WE WORK WITH AND THE DESIGNER DOES NOT ASSUME RESPONSIBILITY FOR CONSTRUCTION METHODS OR TECHNIQUES EMPLOYED BY THE CONTRACTOR OR HIS SUBCONTRACTORS. THE CONTRACTOR SHALL COMPLY WITH ALL CODES AND REGULATIONS APPLICABLE TO THE CONSTRUCTION OF THE PROJECT AND SHALL GIVE ALL NOTICES REQUIRED BY LAW. IN CASE OF CONFLICT BETWEEN THE DRAWINGS AND APPLICABLE CODES, THE CONTRACTOR SHALL COMPLY WITH THE CODES WITHOUT ADDITIONAL EXPENSE TO THE OWNER. THE CONTRACTOR SHALL BE RESPONSIBLE FOR THE PROVISION OF ALL BRACING, SHORING, GUYS, TEMPORARY WORK AND PROCEDURES REQUIRED FOR THE SAFETY OF THE BUILDING AND ITS COMPONENTS DURING CONSTRUCTION. THE CONTRACTOR SHALL BE RESPONSIBLE FOR THE SAFETY OF ALL PERSONS ON THE JOB SITE AND SHALL COMPLY WITH ALL APPLICABLE SAFETY REGULATIONS.

ADDITIONS TO THE
HARRIS RESIDENCE
347 WHIPPOORWILL DR.
MOORESVILLE, NC

SECOND FLOOR PLAN

JOB NO.

SHEET NO.
A3