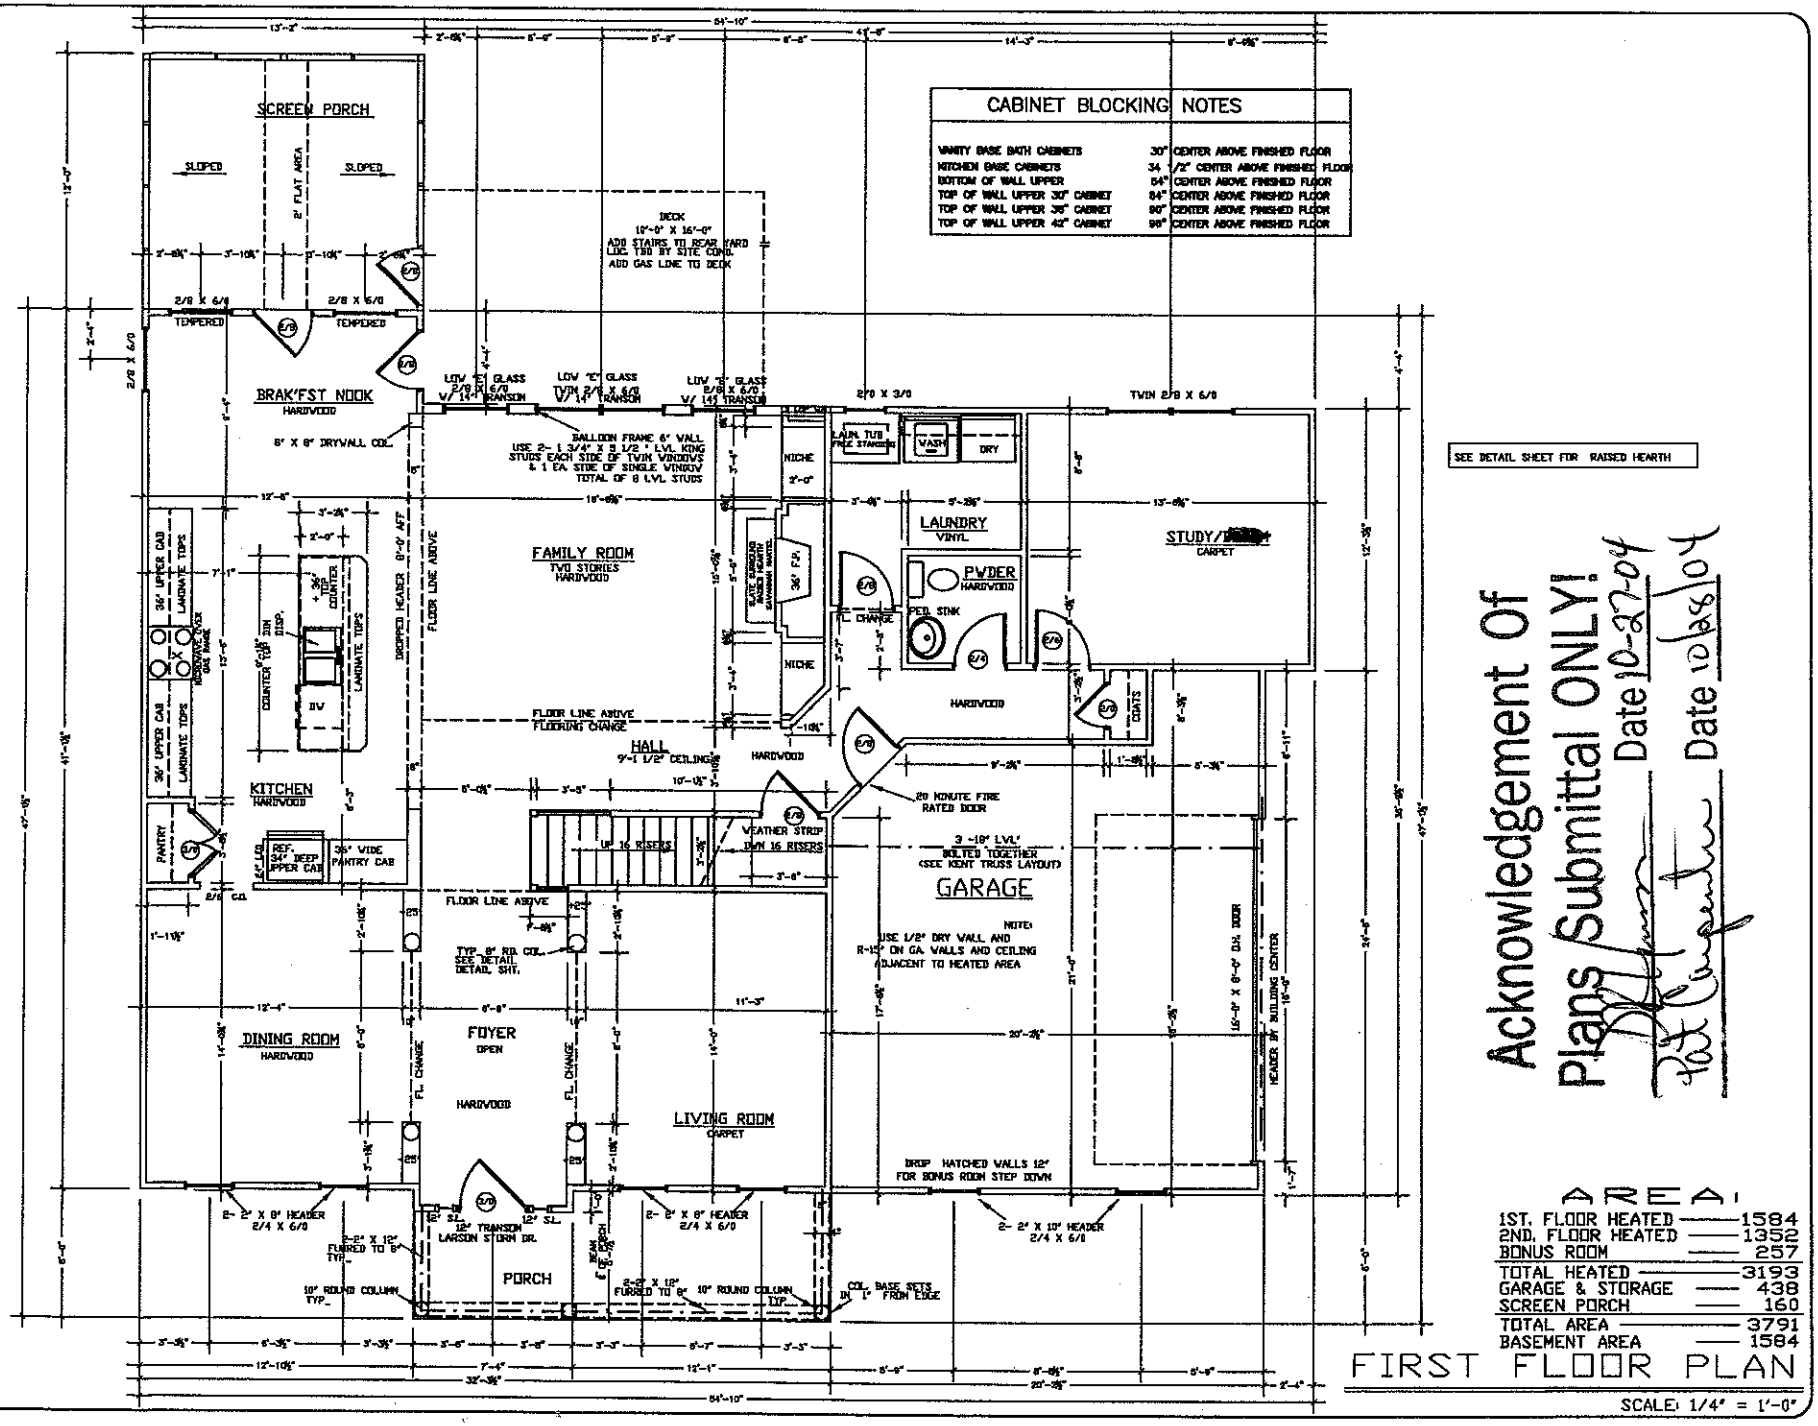


CABINET BLOCKING NOTES

VANITY BASE BATH CABINETS	30" CENTER ABOVE FINISHED FLOOR
KITCHEN BASE CABINETS	34 1/2" CENTER ABOVE FINISHED FLOOR
BOTTOM OF WALL UPPER	54" CENTER ABOVE FINISHED FLOOR
TOP OF WALL UPPER 30" CABINET	84" CENTER ABOVE FINISHED FLOOR
TOP OF WALL UPPER 36" CABINET	90" CENTER ABOVE FINISHED FLOOR
TOP OF WALL UPPER 42" CABINET	96" CENTER ABOVE FINISHED FLOOR

Acknowledgement Of Plans Submittal ONLY!
Date 10-27-04
Date 10/28/04

AREA:

1ST. FLOOR HEATED	1584
2ND. FLOOR HEATED	1352
BONUS ROOM	257
TOTAL HEATED	3193
GARAGE & STORAGE	438
SCREEN PORCH	160
TOTAL AREA	3791
BASEMENT AREA	1584

FIRST FLOOR PLAN

SCALE: 1/4" = 1'-0"


BLOCK DEVELOPMENT CORPORATION
330 MCGILL AVENUE, NW.
CONCORD, NC
(704) 788-4818 FAX (704) 784-3750

LOT # EDGEWATER PARK 43

CARLISLE

FIRST FLOOR PLAN

DATE: 9/24/2004
PLAN: CARLISLE
SCALE: 1/4"=1'-0"
DRAWN BY: ATS
ESTIMATED BY:
CHECKED BY:

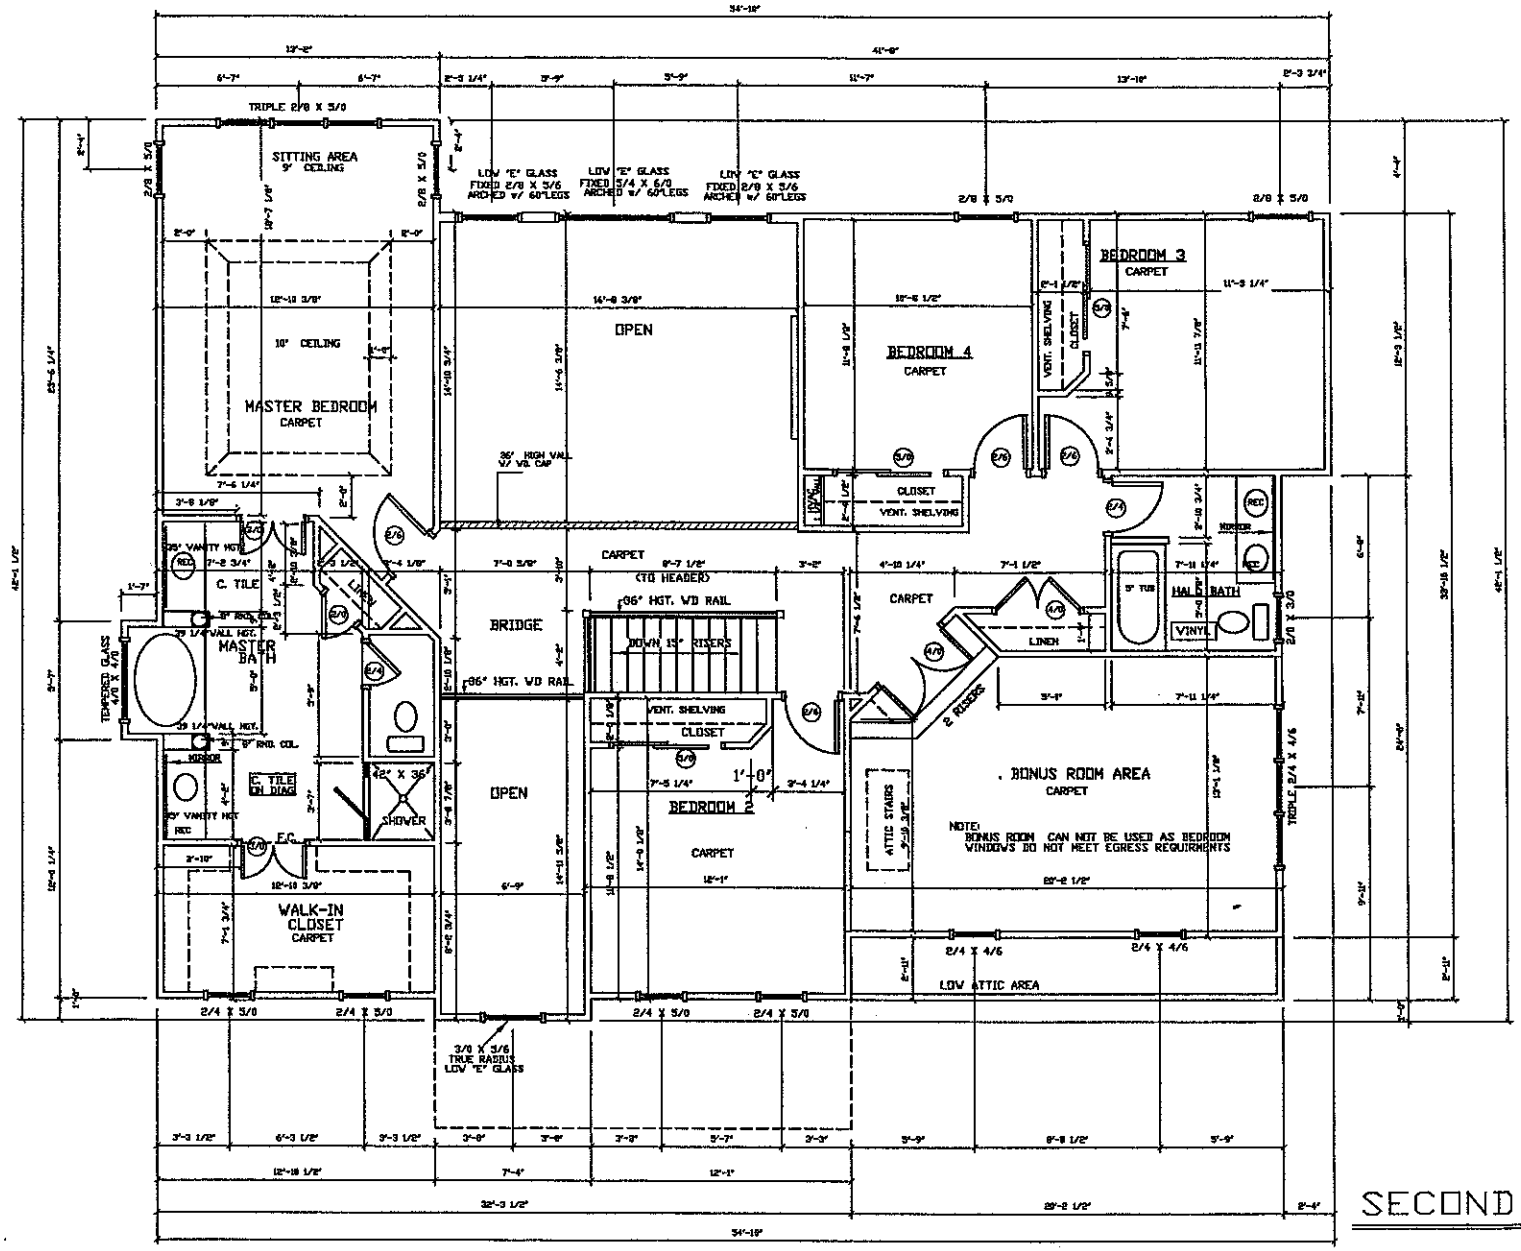

SECOND FLOOR PLAN

SCALE: 1/4" = 1'-0"


N
BLOCK DEVELOPMENT CORPORATION
3000 MCGILL AVENUE NW.
CONCORD, NC
(704) 786-4818 FAX (704) 784-3720

LOT # EDGEWATER PARK 43

CARLISLE

SECOND FLOOR PLAN

DATE: 9/24/2004
PLAN: CARLISLE
SCALE: 1/4"=1'-0"
DRAWN BY: ATS
ESTIMATED BY:
CHECKED BY:

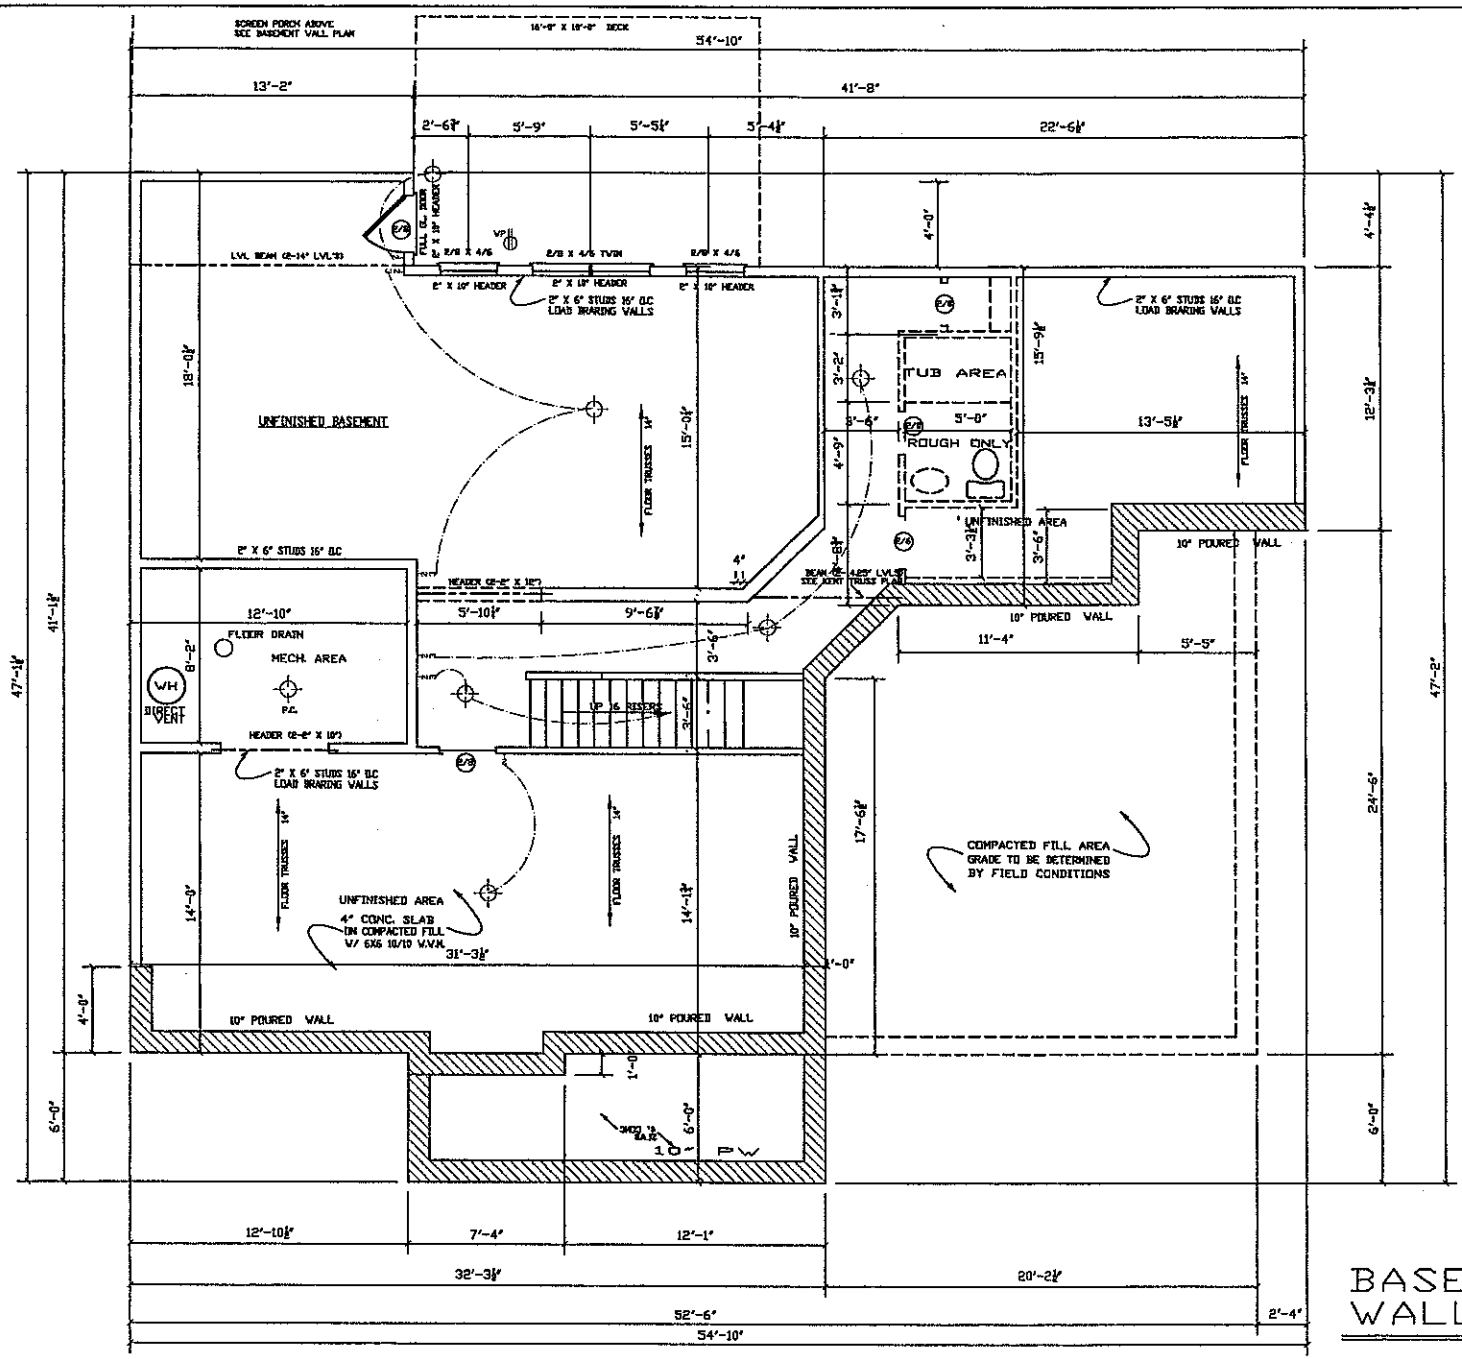

BASEMENT WALLS PLAN

SCALE: 1/4" = 1'-0"

BLOCK DEVELOPMENT CORPORATION
1000 MCGILL AVENUE INT.
CONCORD, NC
(704) 788-4616 FAX (704) 784-3720

LOT # EDGEWATER PARK 43

CARLISLE

BASEMENT
FOUNDATION PLAN

DATE: 9/24/2004
PLAN: CARLISLE
SCALE: 1/4"=1'-0"
DRAWN BY: AYS
ESTIMATED BY:
CHECKED BY: