
C:\DrawingFiles\Custom Plans\Wyndham\44 Edgewater\2ndFloorPlan.dwg, 01/12/2005 11:04:15 AM

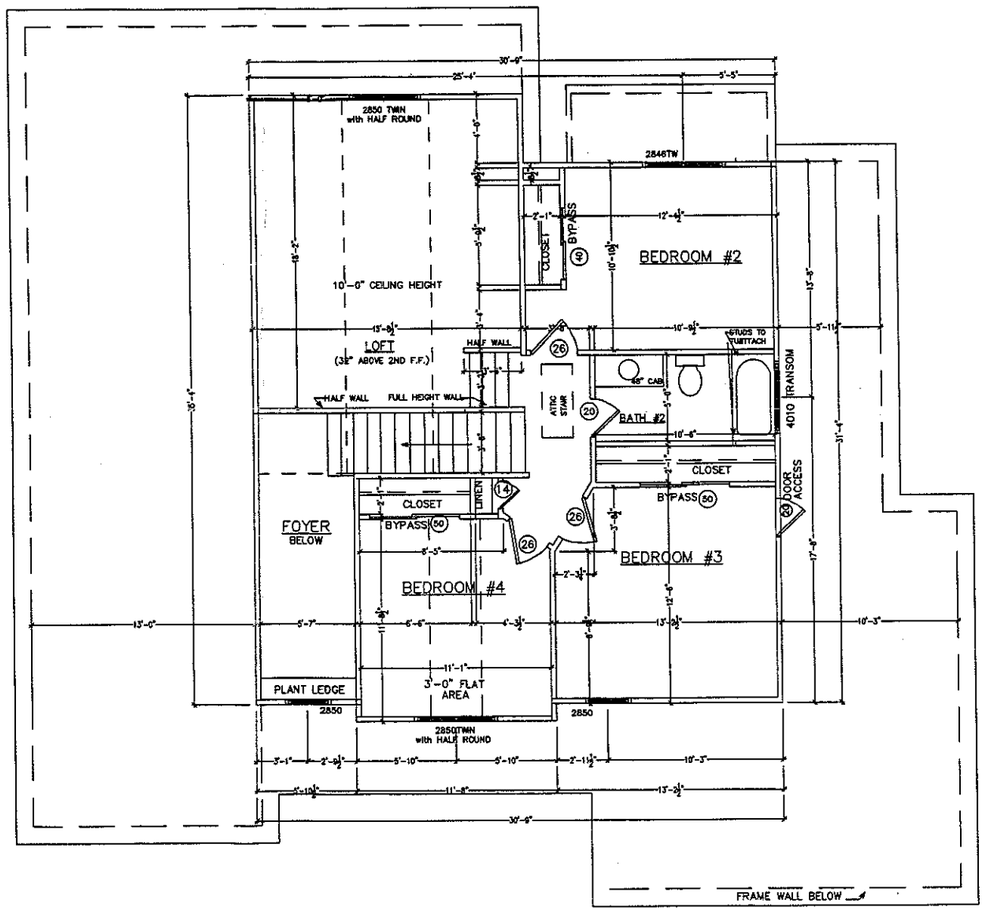

IBLOCK DEVELOPMENT CORPORATION
300 MCGILL AVENUE N.W.
CONCORD, NC
(704) 788-4818 FAX (704) 784-3720

LOT #44
EDGEWATER PARK

SECOND FLOOR
FLOOR PLAN

DATE: 12/20/2004
PLAN: WYNDHAM
SCALE: 1/4"=1'-0"
DRAWN BY: WCO
ESTIMATED BY: TM
CHECKED BY: MN