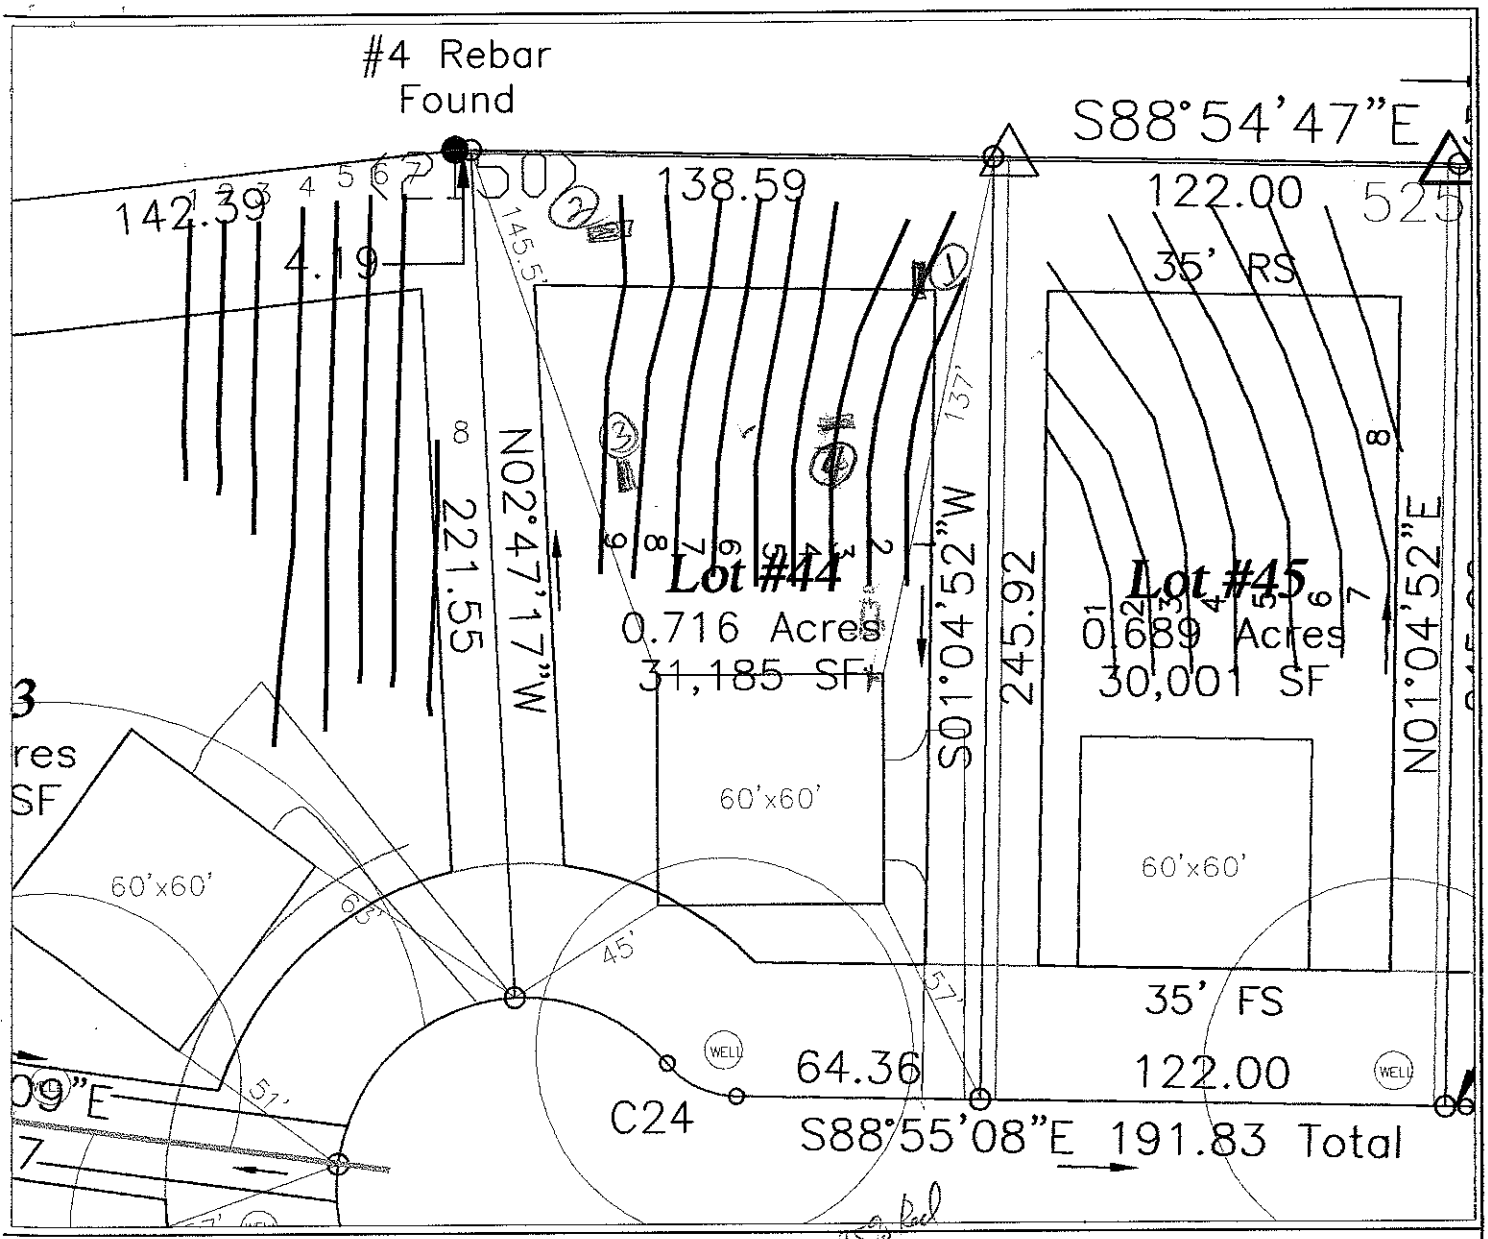


LEGEND

- Areas contain soils with 24 inches or more of useable material and have potential for conventional and modified conventional septic systems.
- UN — Unsuitable areas.
- Septic Drainlines.
- Temporary Bench Mark (TBM)
- Well Location.

4" @ 100' apart. 25% bad w/ similar repair

GRAPHIC SCALE
1" = 50'

50 0 50 100

FLAG #	COLOR	ROD READ.	LENGTH
TBM		5.0	
1	P	4.1	80
2	R	4.7	100
3	O	5.1	100
4	Y	5.9	100
5	B	6.7	100
6	P	7.5	95
7	R	8.4	95
8	O	9.1	95
9	Y	10.1	95

TOTAL FOOTAGE = 860

SYSTEM
- LINES
- FOOTAGE
- SYSTEM TYPE

REPAIR
- LINES
- FOOTAGE
- SYSTEM TYPE

SHEET 1 of 1

SHEET TITLE: SITE PLANS & DRAINFIELD LAYOUT

PROJECT NAME: KBLOCK DEVELOPMENT CORP. – EDGEWATER PARK III/LOT#44 – IREDELL COUNTY, NORTH CAROLINA NOVEMBER 2003

S&EC Soil & Environmental Consultants, P.A.
2316 Ladyhill Court, Suite C • Concord, North Carolina 28027 • Phone (704) 788-9405 • Fax (704) 788-9406

FILE C:\SEC\JOBS\1281 | SCALE 1" = 50' | FIELD WORK S.A.R., W.O. & B.K. | DRAWN BY S.A.R. | PROJECT MGR. S.A.R. | PROJECT NO. 03-1281