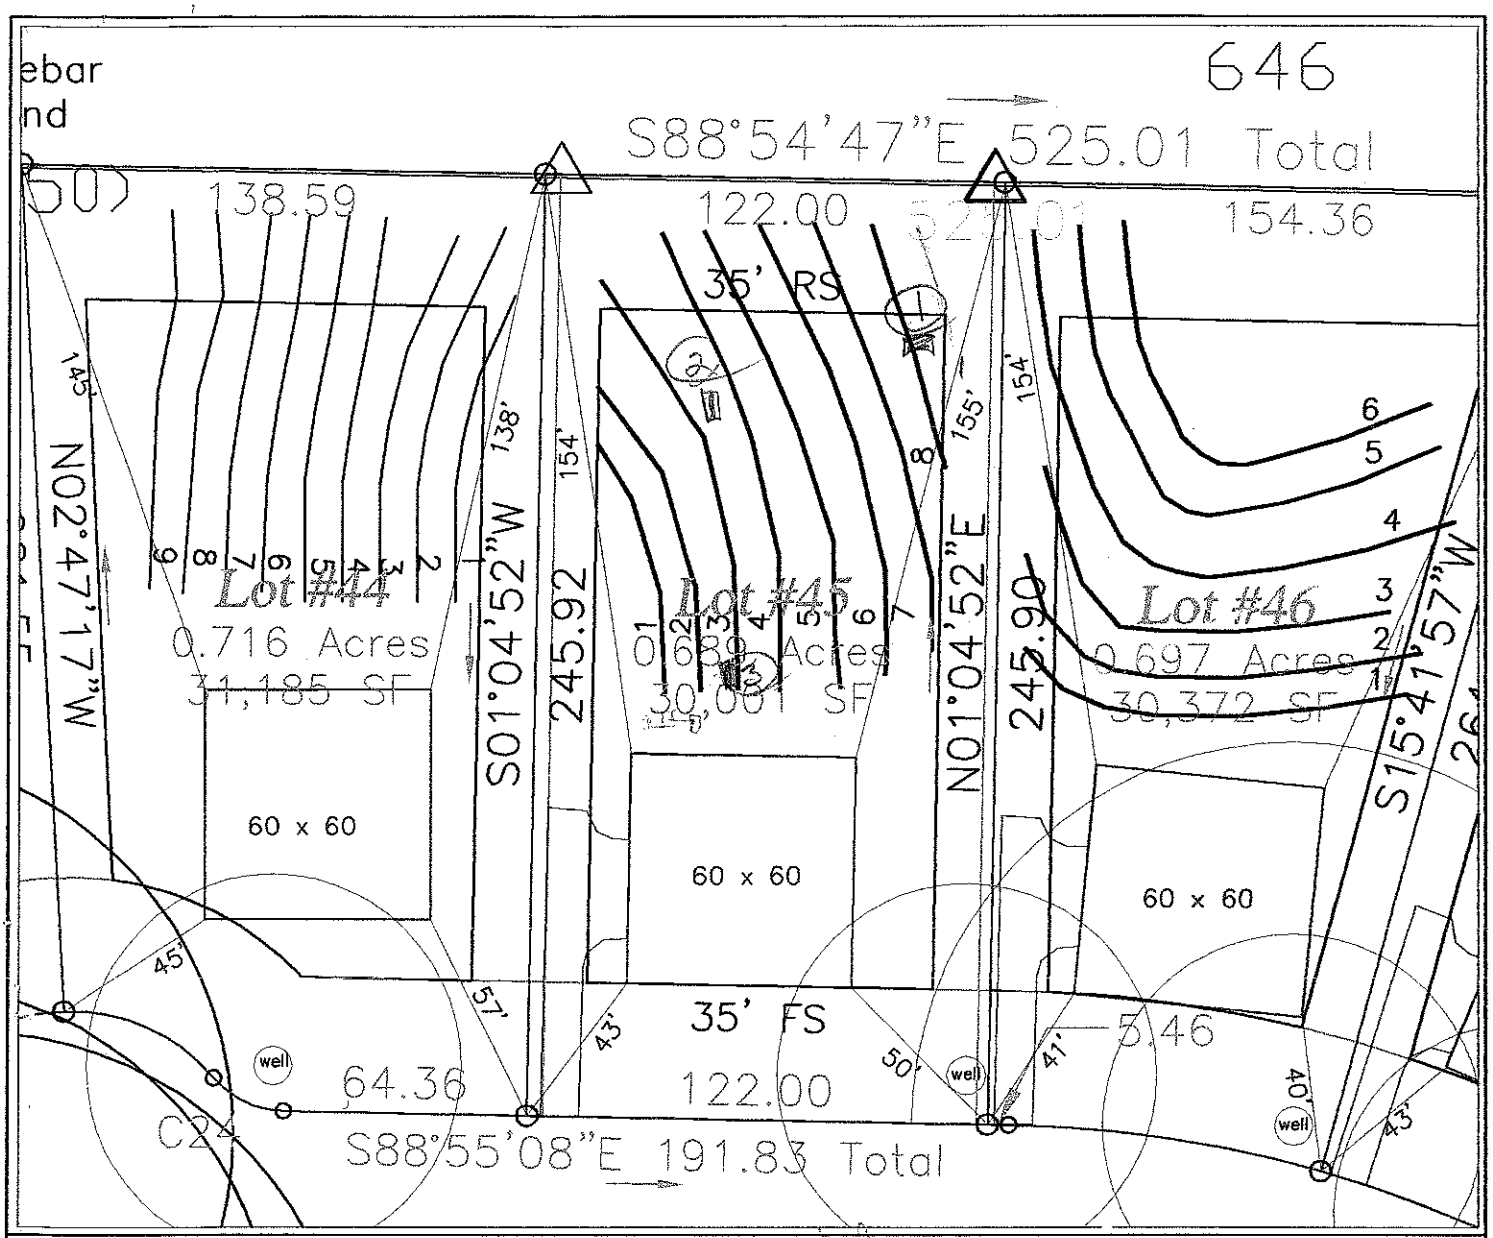


LEGEND

- Areas contain soils with 24 inches or more of useable material and have potential for conventional and modified conventional septic systems.
- UN — Unsuitable areas.
- Septic Drainlines.
- Temporary Bench Mark (TBM)
- Well Location.

* Crew 25%, Dad w/25-50%, Repair

Repair

Repair

GRAPHIC SCALE

1" = 50'

50 0 50 100

FLAG #	COLOR	ROD READ.	LENGTH
TBM		12.6	
1	R	2.6	65
2	O	2.8	85
3	Y	3.6	115
4	B	4.5	120
5	P	5.5	120
6	R	6.6	120
7	O	7.7	120
8	Y	8.7	66

TOTAL FOOTAGE = 811

SYSTEM
- LINES
- FOOTAGE
- SYSTEM TYPE

REPAIR
- LINES
- FOOTAGE
- SYSTEM TYPE

SHEET 1 of 1

SHEET TITLE: SITE PLANS & DRAINFIELD LAYOUT

PROJECT NAME: NIBLOCK DEVELOPMENT CORP. – EDGEWATER PARK III/LOT#45 – IREDELL COUNTY, NORTH CAROLINA NOVEMBER 2003

S&EC Soil & Environmental Consultants, PA
4316 LaPhillip Court, Suite C ▪ Concord, North Carolina 28027 ▪ Phone (704)788-9485 ▪ Fax (704) 788-9486

FILE: C:\SEC\JOBS\1281
SCALE: 1" = 50'
FIELD WORK: S.A.R., W.D. & B.M.
DRAWN BY: S.A.R.
PROJECT MGR.: S.A.R.
PROJECT NO.: 03-1281