

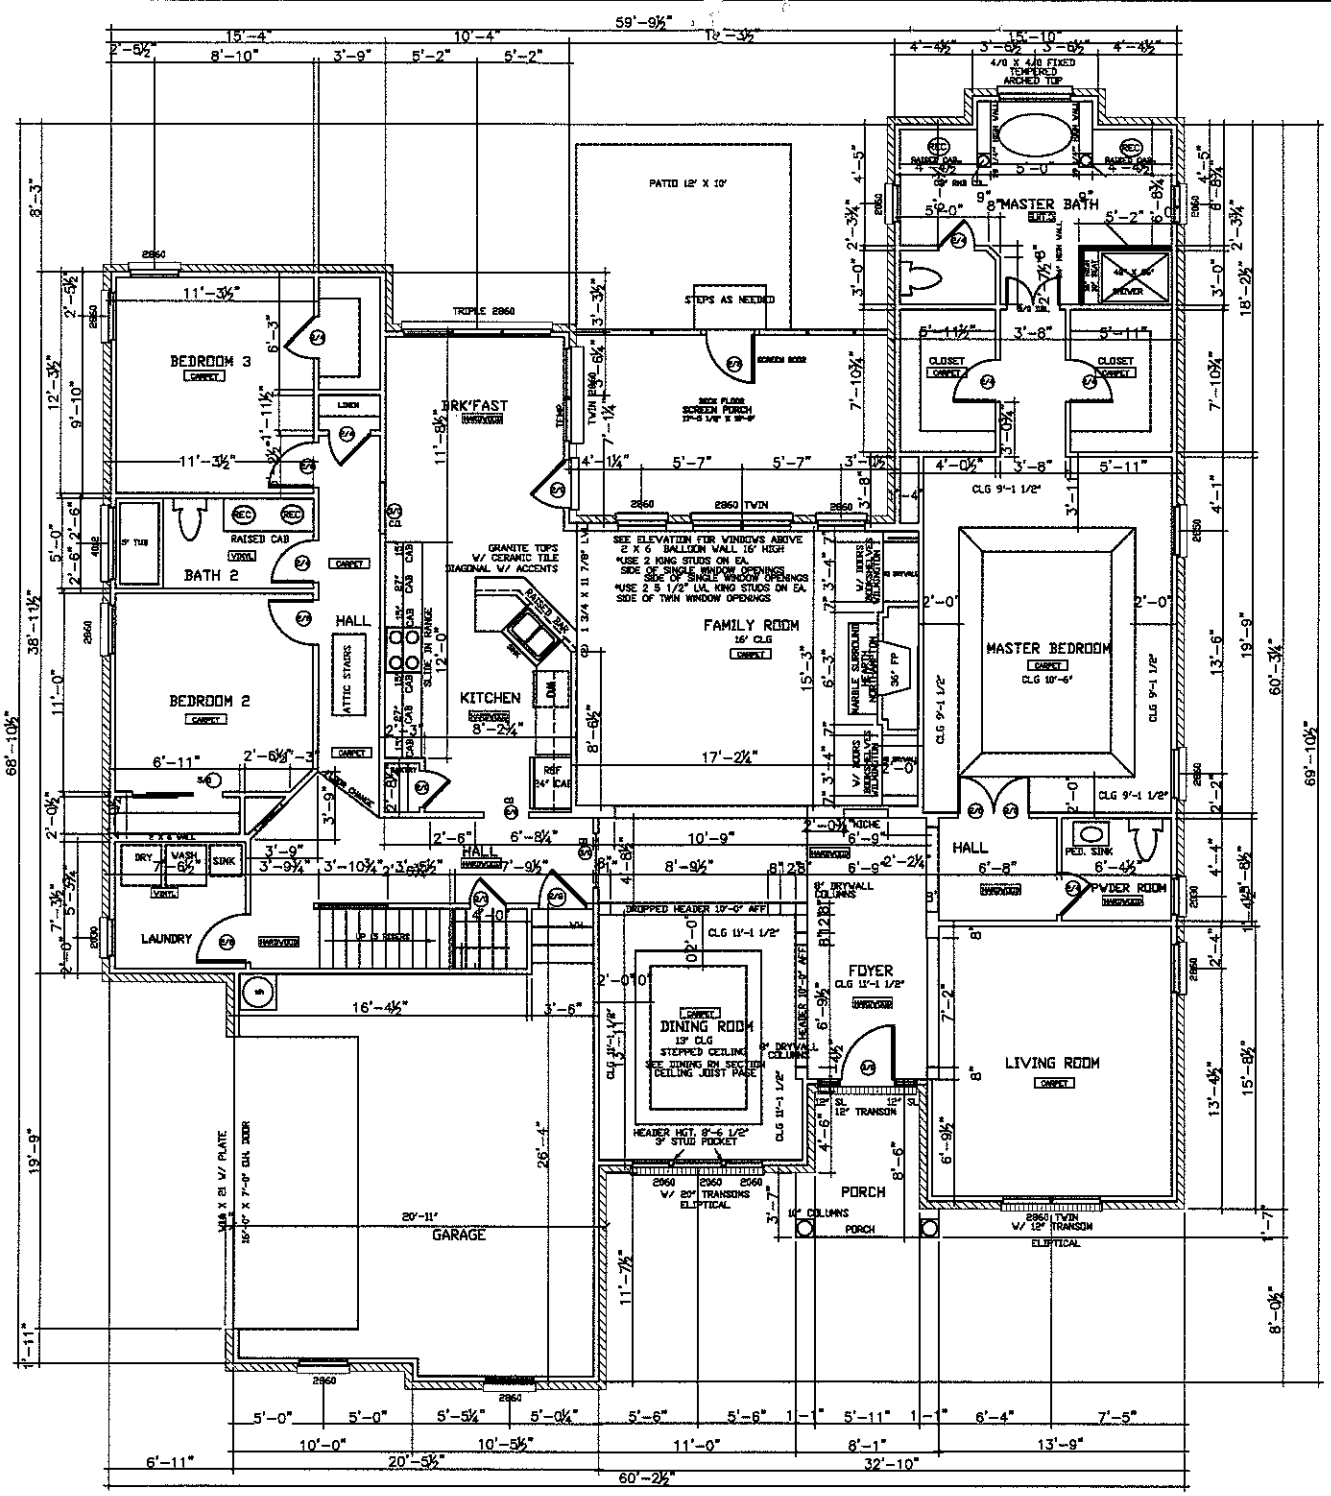


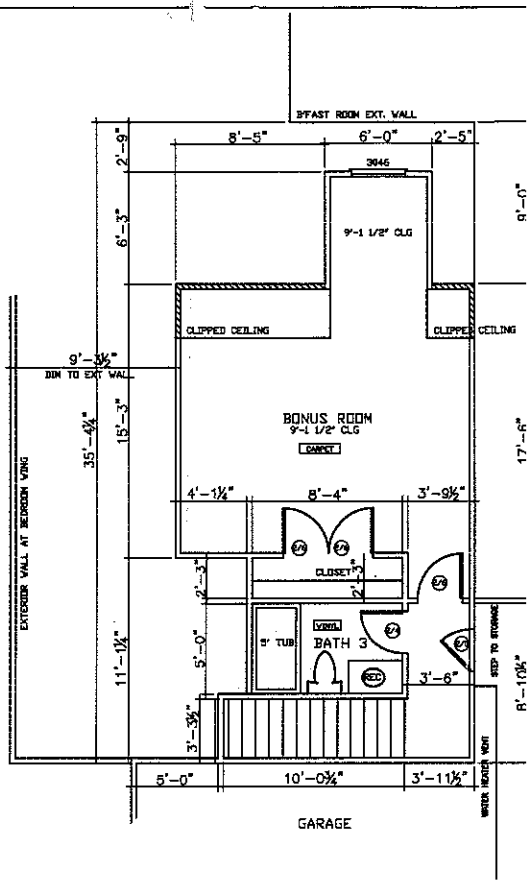



FIREPLACE WALL IN FAMILY ROOM

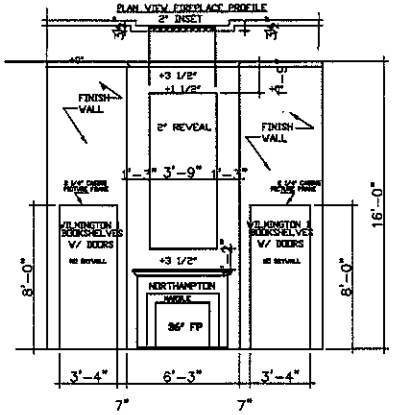


FIREPLACE WALL IN FAMILY ROOM

1ST. F
TOTAL
GARAG
PORCH
TOTAL

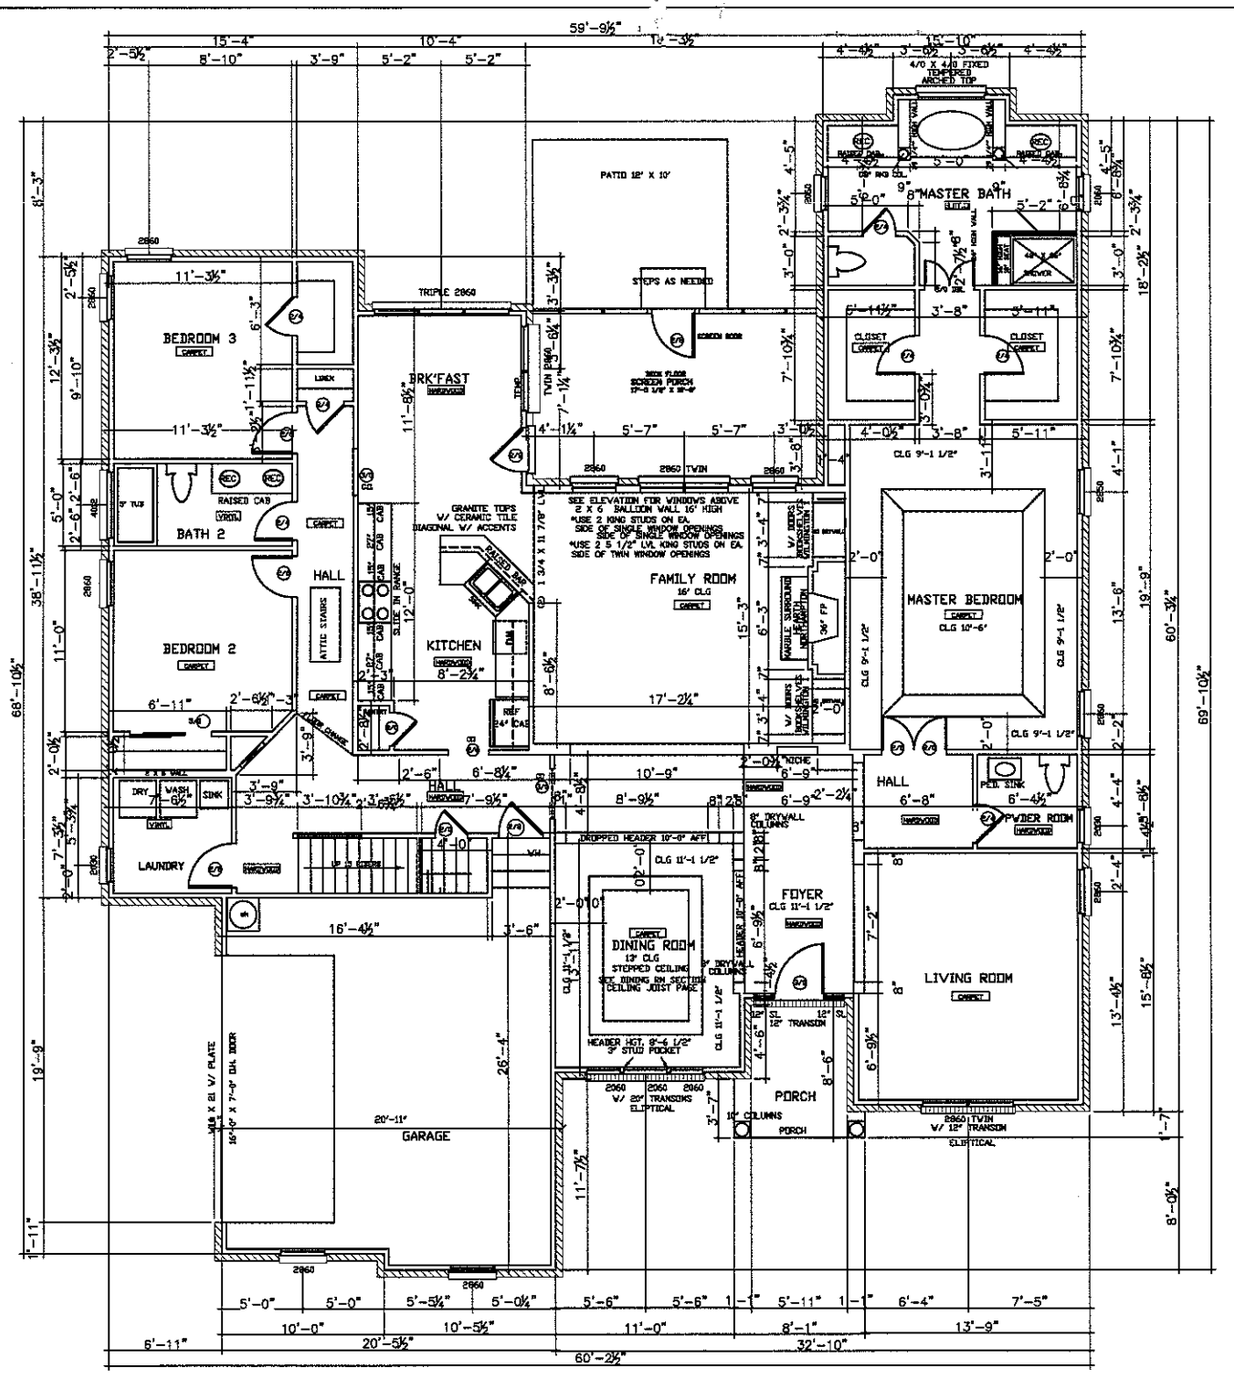

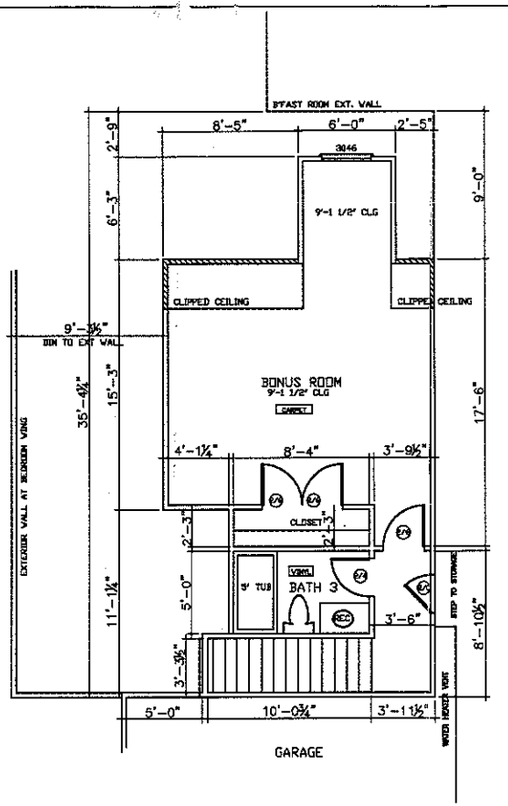

FIREPLACE WALL IN FAMILY ROOM

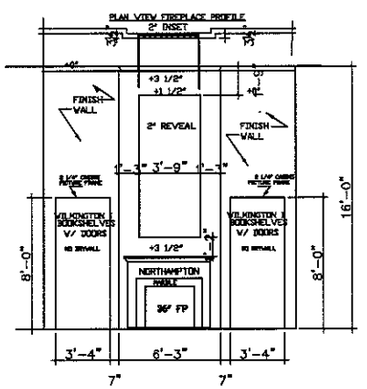

FIREPLACE WALL IN FAMILY ROOM

Acknowledgement Of Plans Submittal ONLY!
Date 12-16-04

AREA	
1ST. FLOOR HEATED	2464
TOTAL HEATED	2444
GARAGE & STORAGE	445
PORCH	53
TOTAL AREA	2932

IBLOCK DEVELOPMENT CORPORATION
300 MCGILL AVENUE N.W.
CONCORD, NC
(704) 788-4818 FAX (704) 784-3720

Date 10-14-04

EDGEWATER PARK 40

AUGUSTA

FLOOR PLAN

DATE: 10-22-2004
PLAN: AUGUSTA
SCALE: 1/4"=1'-0"
DRAWN BY: DS
ESTIMATED BY:
CHECKED BY: