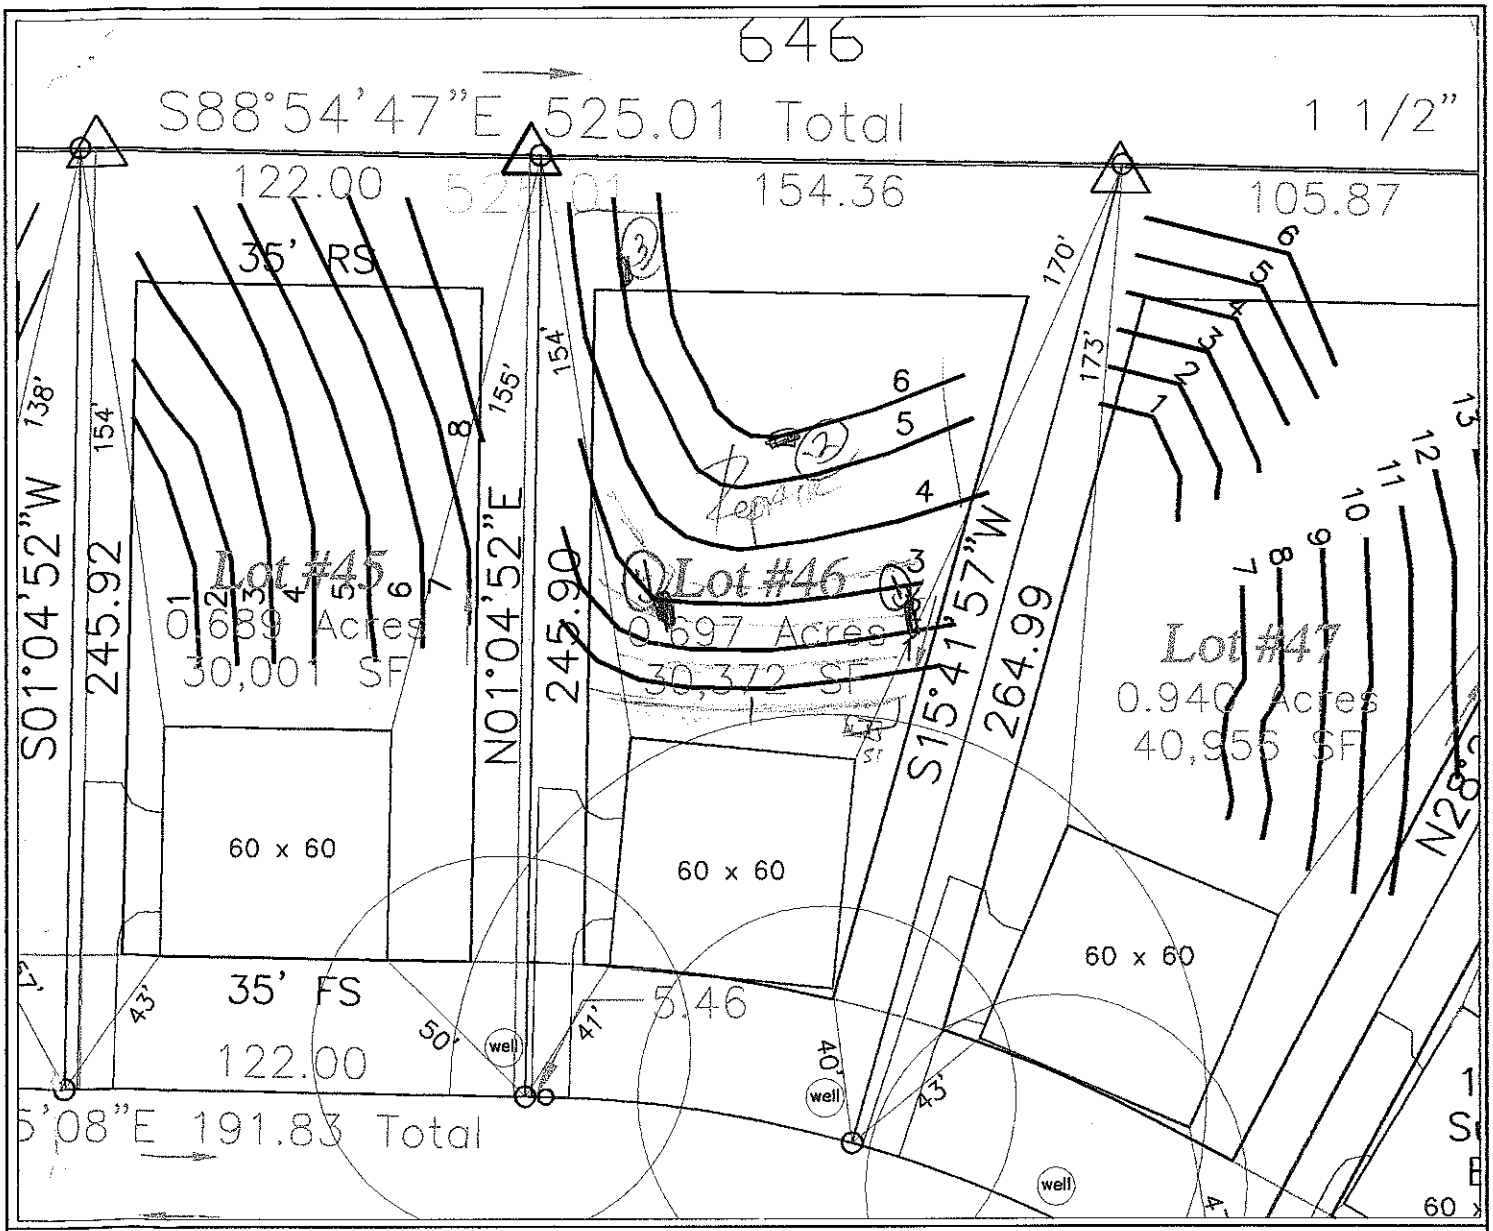


LEGEND

- Areas contain soils with 24 inches or more of useable material and have potential for conventional and modified conventional septic systems.
- UN — Unsuitable areas.
- Septic Drainlines.
- Temporary Bench Mark (TBM)
- Well Location.

GRAPHIC SCALE

1" = 50'

50 0 50 100

FLAG #	COLOR	ROD READ.	LENGTH
TBM		4.5	
1	R	2.1	110
2	O	2.9	125
3	Y	4.2	115
4	B	5.7	170
5	P	7.4	150
6	R	9.0	125

TOTAL FOOTAGE = 795

SYSTEM
- LINES
- FOOTAGE
- SYSTEM TYPE

REPAIR
- LINES
- FOOTAGE
- SYSTEM TYPE

SHEET 1 of 1

SHEET TITLE: SITE PLANS & DRAINFIELD LAYOUT

PROJECT NAME: HISLOCK DEVELOPMENT CORP. – EDGEWATER PARK III/LOT#46 – IREDELL COUNTY, NORTH CAROLINA NOVEMBER 2003

Soil & Environmental Consultants, PA
226 Lafayette Court, Suite C • Concord, North Carolina 28027 • Phone (704) 720-1485 • Fax (704) 720-1486

PROJECT NO. 03-1251
PROJECT MGR. S.A.R.
DRAWN BY S.A.R.
FIELD WORK S.A.R., W.O. & B.K.
SCALE 1" = 50'
FILE C:\SEC\JOBS\1251