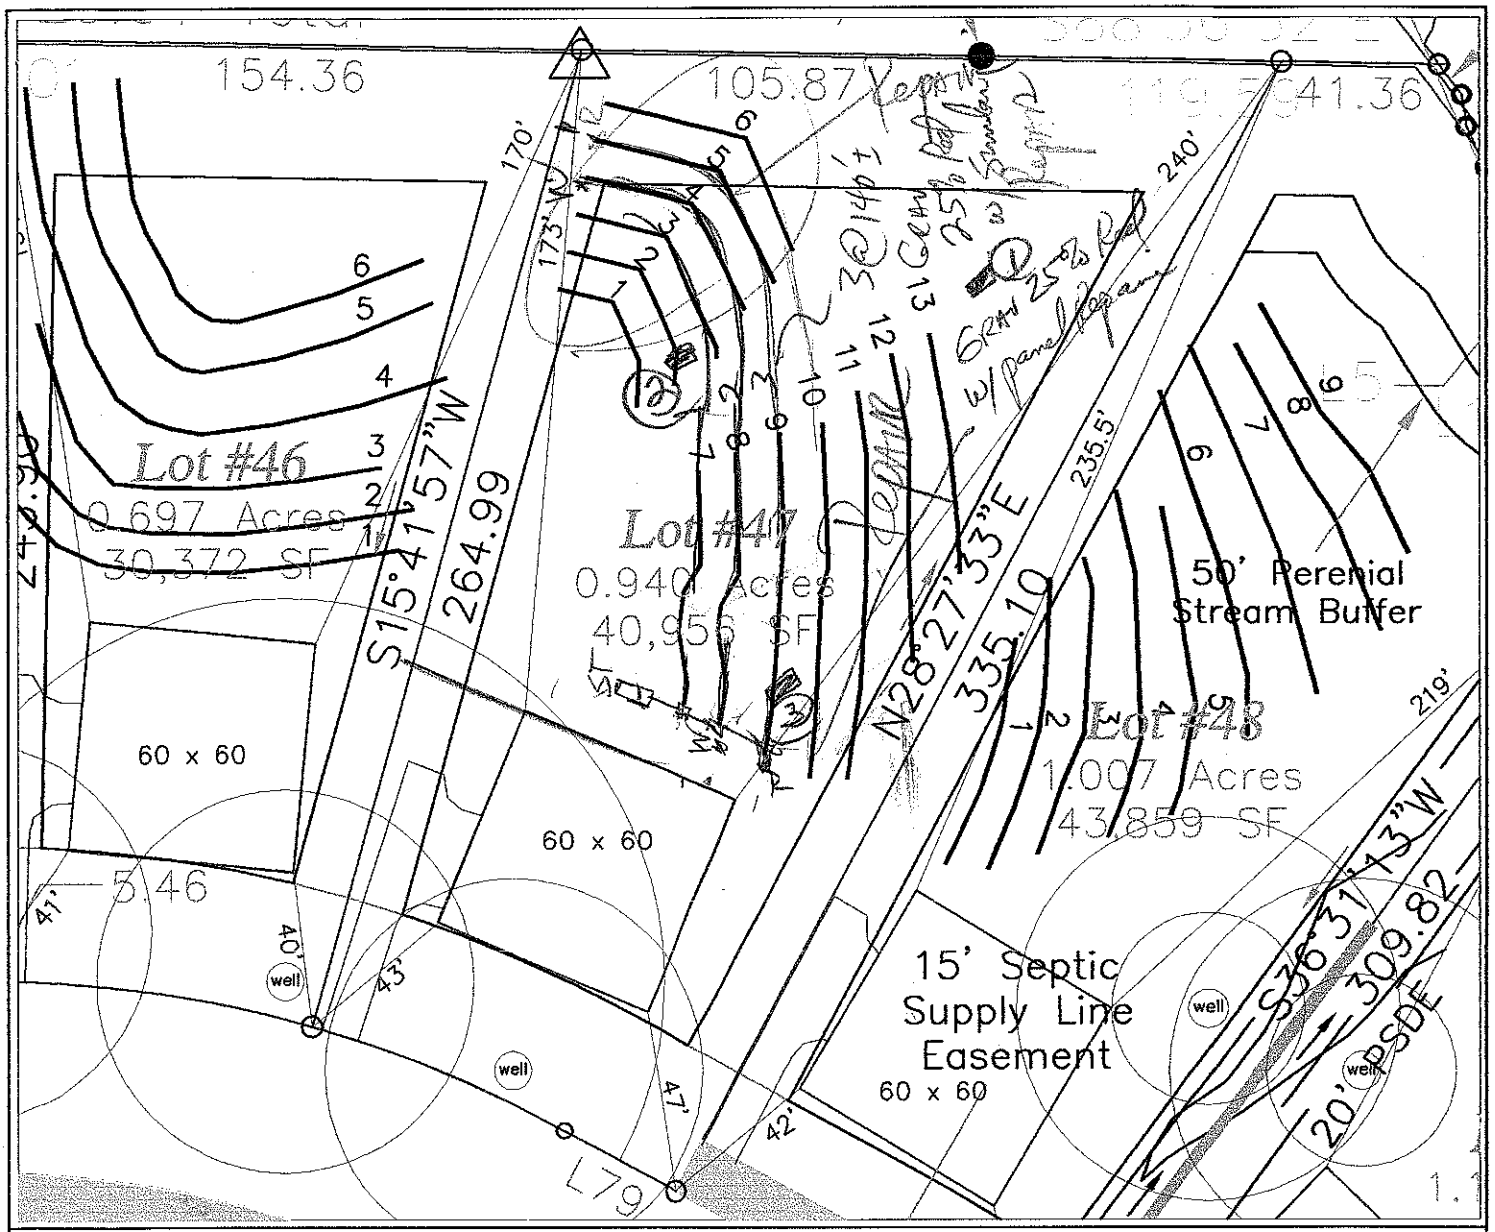


LEGEND

- Areas contain soils with 24 inches or more of useable material and have potential for conventional and modified conventional septic systems.
- UN — Unsuitable areas.
- Septic Drainlines.
- Temporary Bench Mark (TBM)
- Well Location.

GRAPHIC SCALE
1" = 50'

50 0 50 100

FLAG #	COLOR	ROD READ.	LENGTH
TBM		12.2	
1	R	4.6	42
2	O	5.7	49
3	Y	6.7	52
4	B	8.0	58
5	P	9.0	67
6	R	9.7	70
7	O	7.5	60
8	Y	8.8	70
9	B	10.2	80
10	P	11.5	92
11	R	13.3	105
12	O	14.6	85
13	Y	16.3	58

TOTAL FOOTAGE = 885

SYSTEM
- LINES
- FOOTAGE
- SYSTEM TYPE

REPAIR
- LINES
- FOOTAGE
- SYSTEM TYPE

SHEET 1 OF 1

SHEET TITLE: SITE PLANS & DRAINFIELD LAYOUT

PROJECT NAME: HOLOCK DEVELOPMENT CORP. – EDGEWATER PARK III/LOT#47 – IREDELL COUNTY, NORTH CAROLINA NOVEMBER 2003

S&EC Soil & Environmental Consultants, PA
826 LaPhillip Court, Suite C ▪ Concord, North Carolina 28659 ▪ Phone (704)720-9485 ▪ Fax (704) 720-9486

FILE: C:\SEC\WORK\1251
SCALE: 1" = 50'
FIELD WORK: S.A.R., W.O. & B.K.
DRAWN BY: S.A.R.
PROJECT MGR.: S.A.R.
PROJECT NO.: 03-1251