

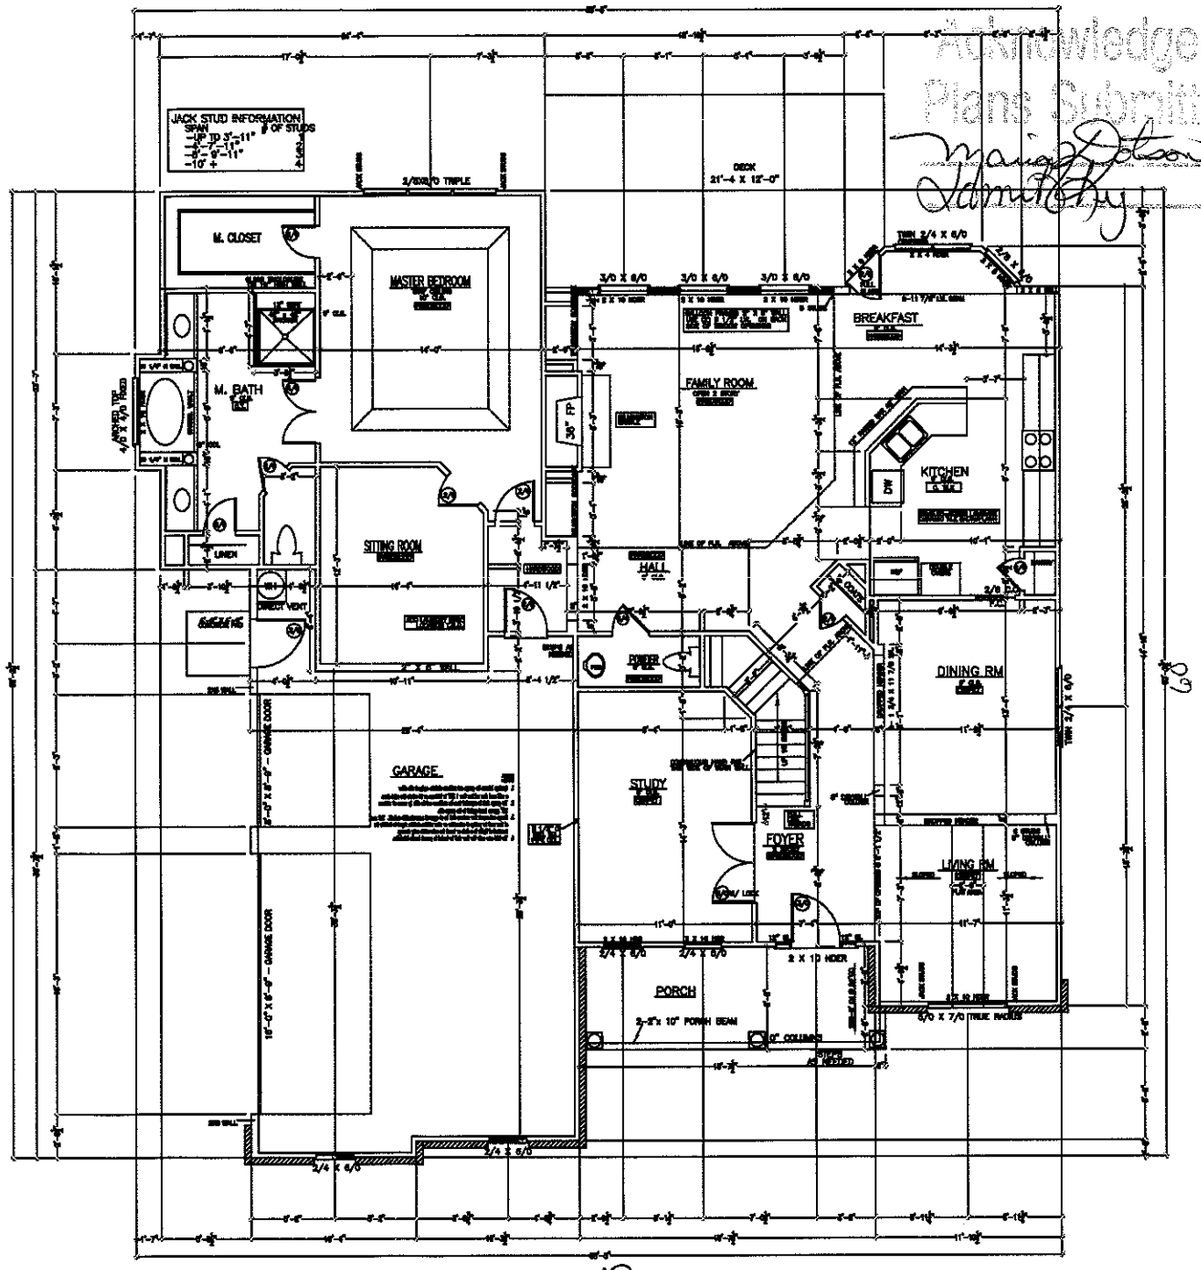



Acknowledgement Of
Plans Submittal ONLY
Date 3/25/06
Date 3/22/06


CABINET BLOCKING NOTES

VANITY SINK RIM CENTER	34" CENTER ABOVE FINISHED FLOOR
KITCHEN SINK CENTER	34 1/2" CENTER ABOVE FINISHED FLOOR
BOTTOM OF WALL HUNG	18" CENTER ABOVE FINISHED FLOOR
TOP OF WALL HUNG 30" CABINET	54" CENTER ABOVE FINISHED FLOOR
TOP OF WALL HUNG 36" CABINET	60" CENTER ABOVE FINISHED FLOOR
TOP OF WALL HUNG 42" CABINET	66" CENTER ABOVE FINISHED FLOOR

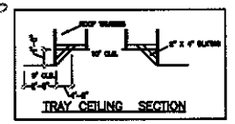

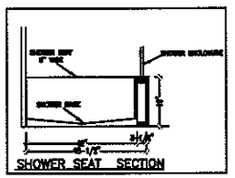

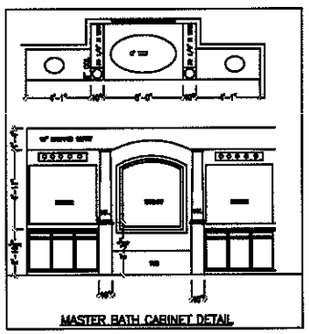

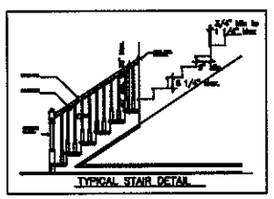

AREA:

1ST. FLOOR HEATED	2038
2ND. FLOOR HEATED	1166
TOTAL HEATED	3130
GARAGE (UNHTD.)	647
FRONT PORCH	123
DECK	253


ADD GAS LINE FOR GRILL LOCATION T.B.D.

BLOCK DEVELOPMENT CORPORATION
300 MCGILL AVENUE N.W.
CONCORD, NC
(704) 786-4818 FAX (704) 784-5780

LOT # 48
EDGEWATER PARK

ELEVATIONS

PLAN: GREENWOOD
SCALE: 1/4"=1'-0"
DRAWN BY: BL
ESTIMATED BY:
CHECKED BY: MN/GH

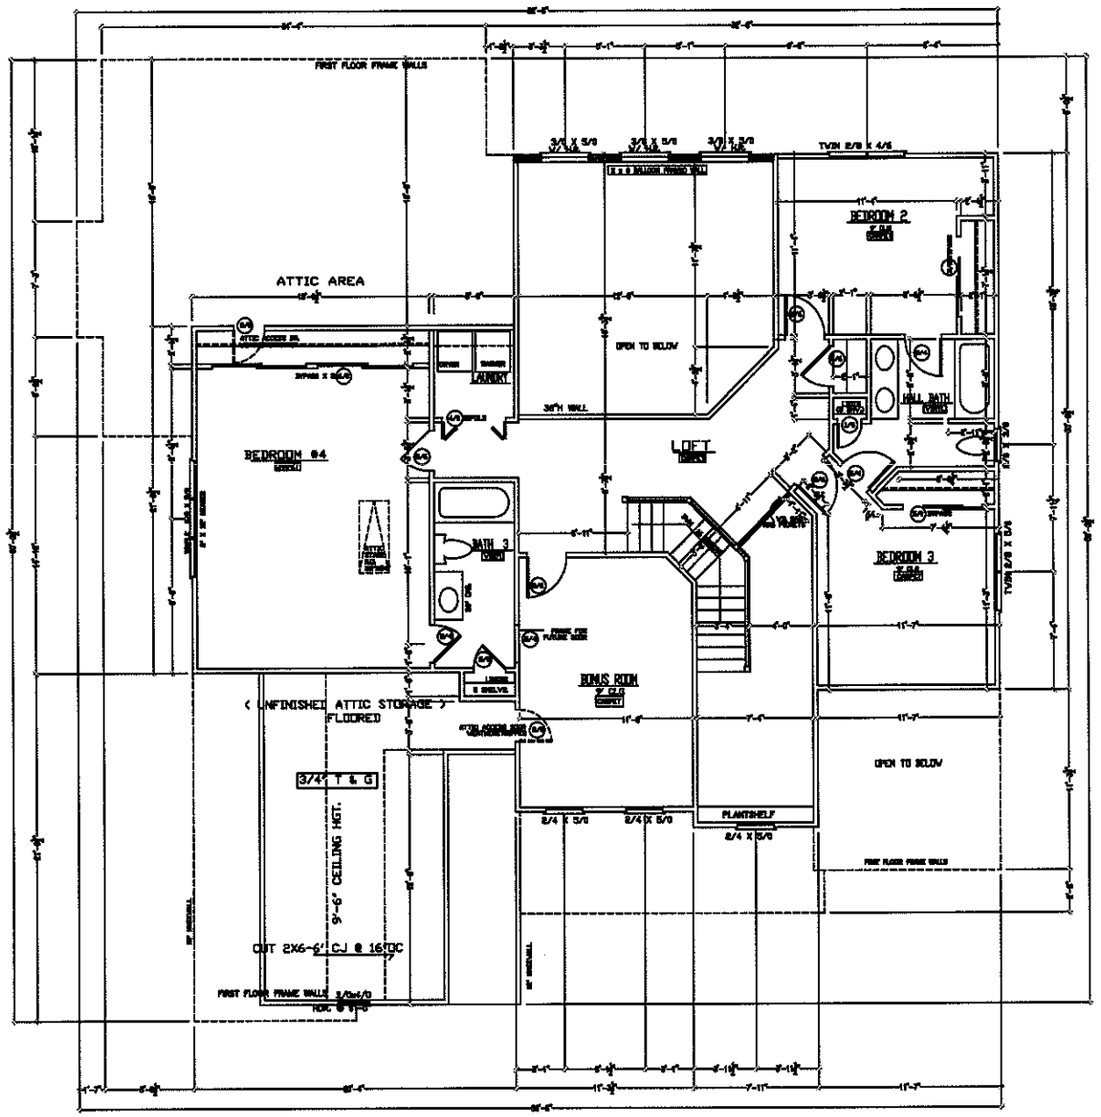

Acknowledgement Of
Plans Submittal ONLY!
Date 3/28/06
Date 3/28/06

BLOCK DEVELOPMENT CORPORATION
300 MCGILL AVENUE N.W.
CONCORD, NC
(704) 786-4818 FAX (704) 784-5720

LOT # 48
EDGEWATER PARK

SECOND FLOOR PLAN

SCALE: 1/4"=1'-0"
DRAWN BY: BL
ESTIMATED BY:
CHECKED BY: MS/GH