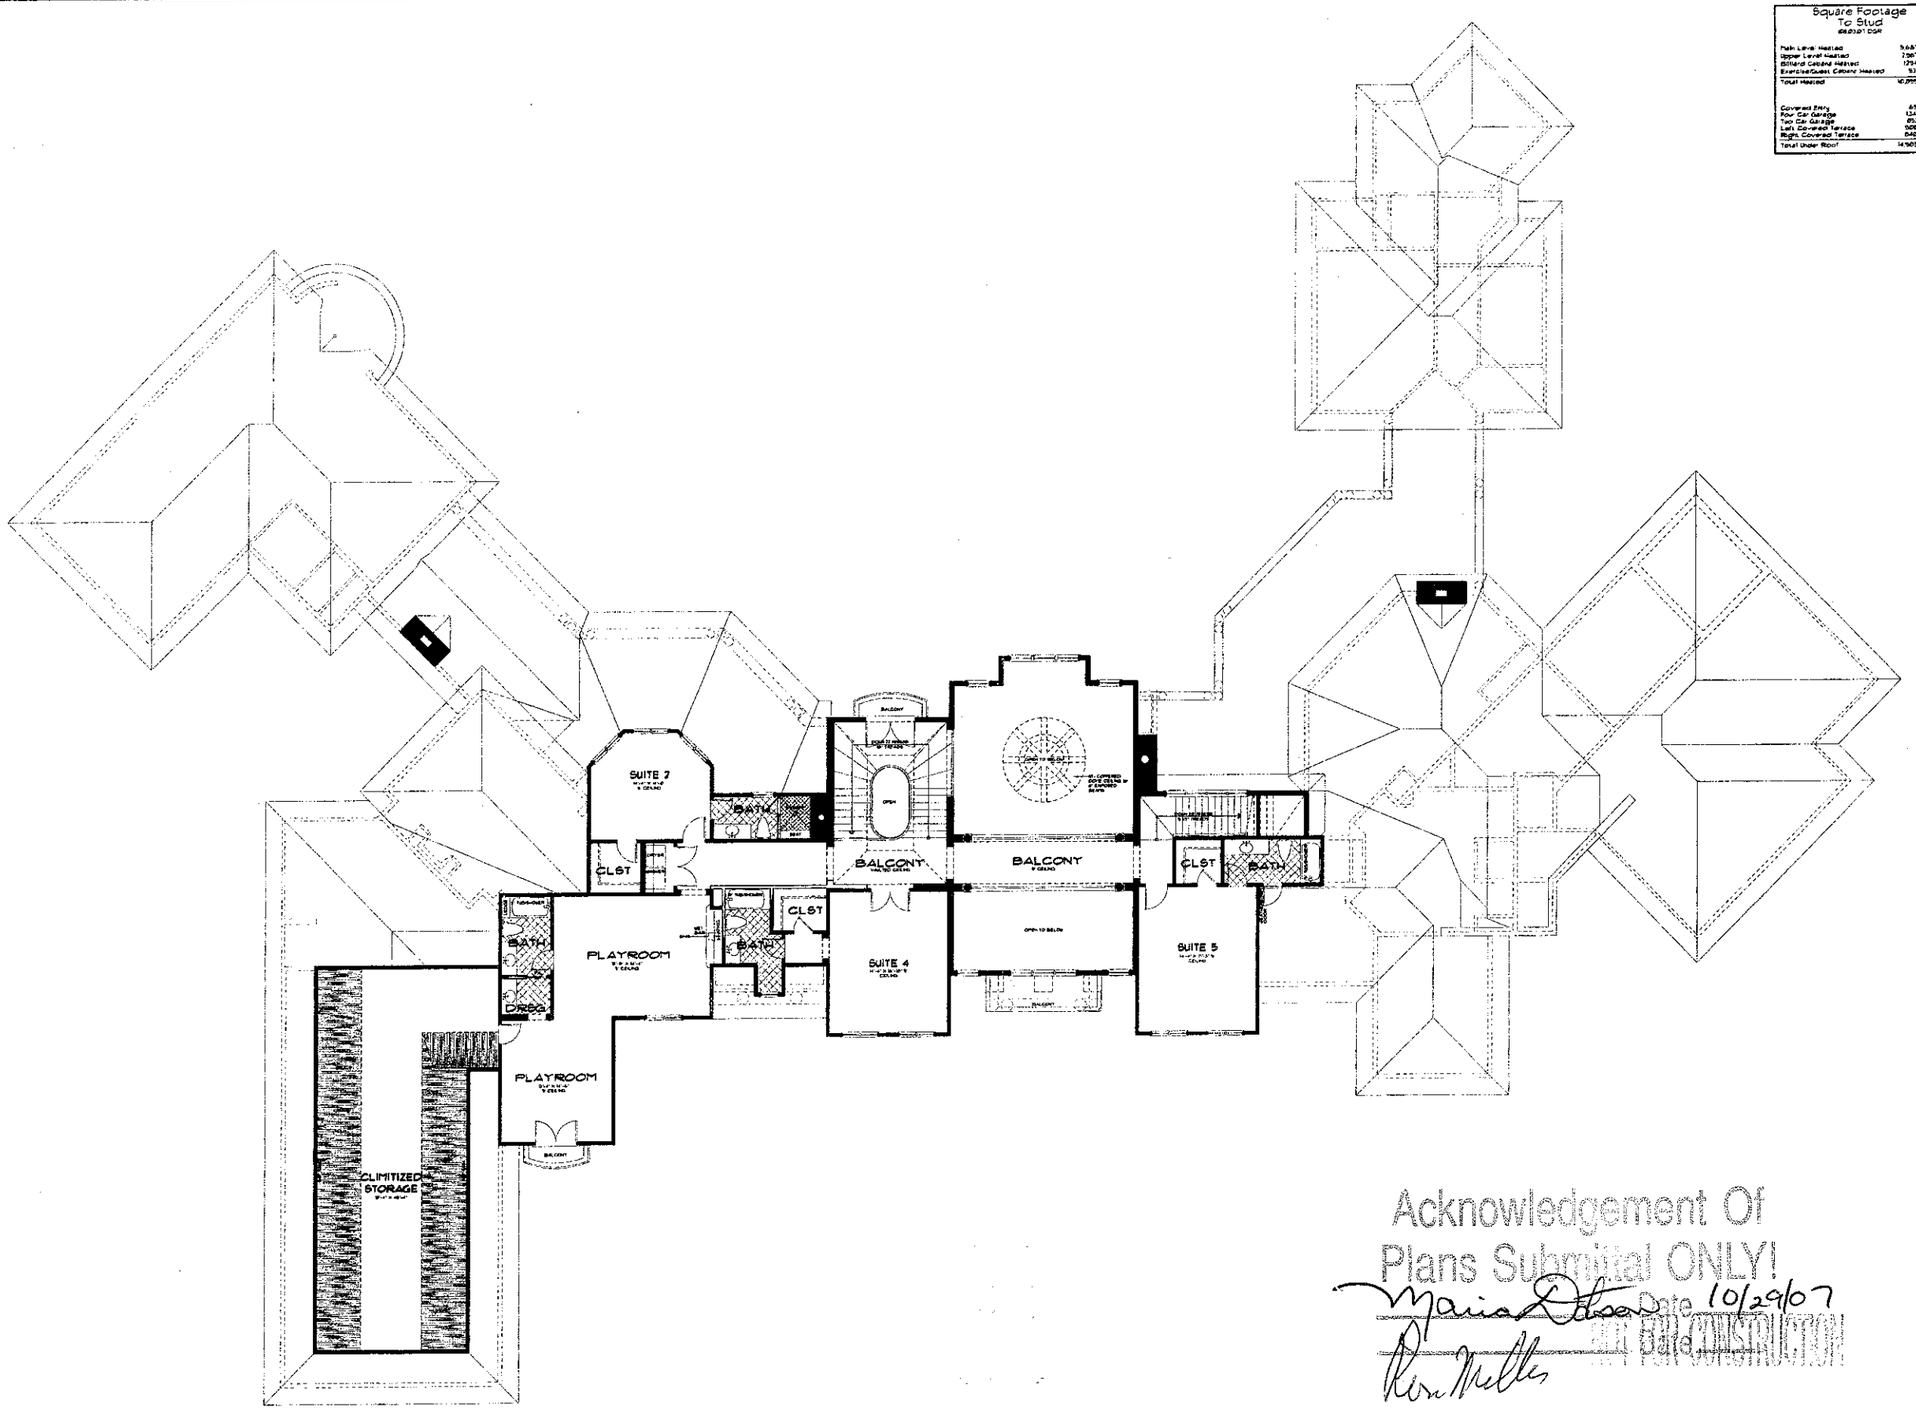


Square Footage To Stud @9.0'x7' DOR	
Main Level Heated	9,683 Sq.Ft.
Upper Level Heated	2,967 Sq.Ft.
Bonus Levels Heated	791 Sq.Ft.
Exercise/Guest Cabana Heated	537 Sq.Ft.
Total Heated	12,977 Sq.Ft.
Covered Entry	65 Sq.Ft.
Four Car Garage	1,241 Sq.Ft.
Two Car Garage	652 Sq.Ft.
Left Covered Terrace	588 Sq.Ft.
Right Covered Terrace	840 Sq.Ft.
Total Under Roof	16,563 Sq.Ft.

Acknowledgement Of
Plans Submittal ONLY!
Maria Debra Date 10/29/07
Ron Miller
NOT FOR CONSTRUCTION

© Copyright, Carolina Design Group, Inc. - 2007

CAROLINA design GROUP
10620 BAILEY ROAD, SUITE L, CORNELIUS, NC 28031
VOICE: 704.895.7805 FAX: 704.895.0599
WWW.CAROLINADESIGNGROUP.COM

A NEW RESIDENCE FOR

Greg & Nicole Biffle

Mooresville, North Carolina

SEAL

DRAWN BY	DATE
Dave Rzepka	08/03/07
CHECKED BY	JOB NUMBER
XXXXXX	BIFF-064-07

CAROLINA DESIGN GROUP HAS EXECUTED REASONABLE CARE AND PROFESSIONAL SKILL IN PREPARATION AND EXECUTION OF THESE DOCUMENTS, BUT DOES NOT GUARANTEE "PERFECT" DOCUMENTS OR "FAULTLESS" JUDGMENT

DRAWING TITLE:
UPPER LEVEL FLOOR PLAN

SCALE: 1/8" = 1'-0"

SHEET NO:
3
OF XXX SHEETS

Square Footage To Stud 08/03/07 DGR	
Main Level Heated	5,681 Sq.Ft.
Upper Level Heated	2,561 Sq.Ft.
Shared Cabana Heated	1,254 Sq.Ft.
Exercise/Guest Cabana Heated	521 Sq.Ft.
Total Heated	10,095 Sq.Ft.
Covered Entry	65 Sq.Ft.
Four Car Garage	1,341 Sq.Ft.
Two Car Garage	893 Sq.Ft.
Left Covered Terrace	908 Sq.Ft.
Right Covered Terrace	842 Sq.Ft.
Total Under Roof	14,069 Sq.Ft.

Acknowledgement Of
Plans Submittal ONLY!
Maria Dolan Date 10/29/07
Ron Mills

CAROLINA design GROUP
10920 BAILEY ROAD, SUITE L, CORNELIUS, NC 28031
VOICE: 704.895.7805 FAX: 704.895.0599
WWW.CAROLINADESIGNGROUP.COM

A NEW RESIDENCE FOR

Greg & Nicole Biffle

Mooresville, North Carolina

SEAL

DRAWN BY	DATE
Dave Rzepka	08/03/07
CHECKED BY	JOB NUMBER
XXXXXX	BIFF-064-07

CAROLINA DESIGN GROUP HAS EXECUTED REASONABLE CARE AND PROFESSIONAL SKILL IN PREPARATION AND EXECUTION OF THESE DOCUMENTS, BUT DOES NOT GUARANTEE "PERFECT" DOCUMENTS OR "FLAWLESS" JOBSITE

DRAWING TITLE:
MAIN LEVEL FLOOR PLAN

SCALE: 1/8" = 1'-0"

SHEET NO:
2
OF XXX SHEETS

© Copyright, Carolina Design Group, Inc. - 2007