
Acknowledgement Of
Plans Submittal ONLY!
Date 5-8-07
Date 5/8/07

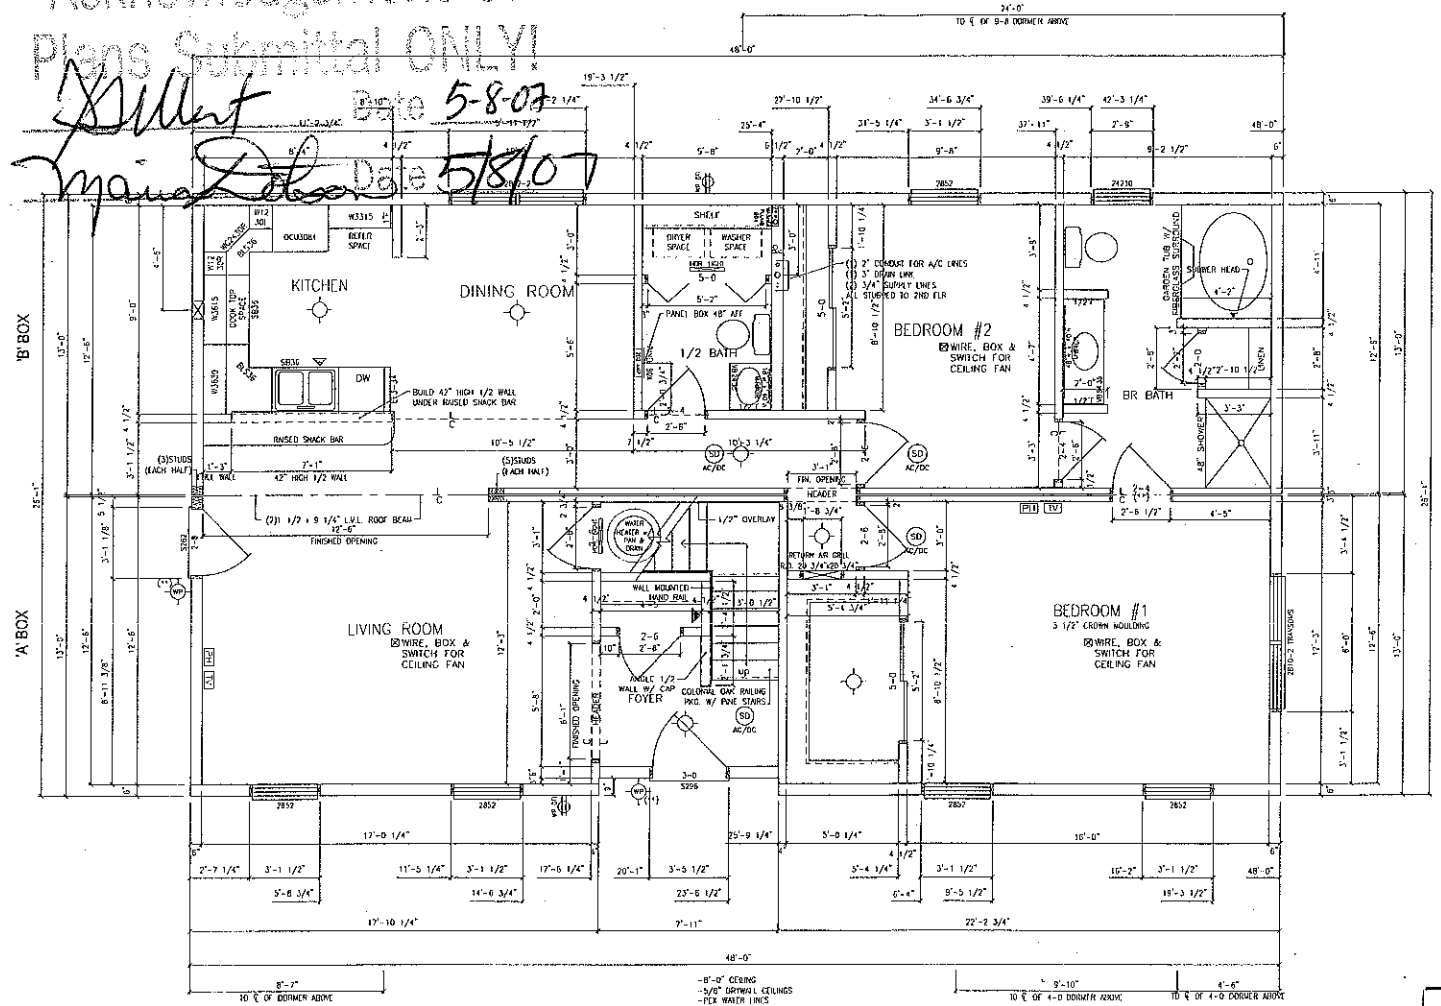

LEGEND

- DUPLEX RECEPTACLE
- DUPLEX RECEPTACLE SPLIT WIRED
- RANGE / DRYER
- SINGLE POLE SWITCH
- THREE WAY SWITCH
- DIMMER SWITCH
- RECESS MOUNTED LIGHT FIXTURE
- SD AC/DC SMOKE DETECTOR
- CM AC/DC CARBON MONOXIDE DETECTOR
- BATH/SHOWER (WIRE ONLY)
- WHOLE HOUSE FAN
- GFI GROUND FAULT INTERRUPT
- WP WEATHER PROOF
- BASEBOARD (SIZE HEATING CLOSE-IN)
- PANEL BOX
- ⊠ WIRE, BOX & SWITCH FOR CEILING FAN
- FAN LIGHT
- DATA PANEL
- STATE LABEL LOCATION
- (**) SD AC/DC BSAI SMOKE DETECTOR (SHIPPED LOOSE AND INSTALLED BY OTHERS)
- ATTIC ACCESS 22 1/2"x 30"

APPROVED BY
NTA INC.
DAVID J. BARTS
MAR 3 0 2007

GENERAL NOTES:

(*) 1. ITEMS NOTED WITH A SINGLE ASTERISK (*) SHALL BE PROVIDED BY SIMPLEX, SHIPPED LOOSE, AND INSTALLED DURING THE SET BY SET CREW AT THE JOB SITE, PER LOCAL CODES

(**) 2. ITEMS NOTED WITH A DOUBLE ASTERISK (**) SHALL BE PROVIDED BY SIMPLEX, SHIPPED LOOSE, AND INSTALLED BY THE BUILDER AT THE JOB SITE, PER LOCAL CODES

(***) 3. ITEMS NOTED WITH A TRIPLE ASTERISK (***) SHALL BE PROVIDED AND INSTALLED BY THE BUILDER AT THE JOB SITE, PER LOCAL CODES

(****) 4. ITEMS NOTED WITH FOUR ASTERISK (****) SHALL BE PROVIDED AND INSTALLED BY THE SET CREW AT THE JOB SITE, PER LOCAL CODES

5. ELEVATIONS AS SHOWN HERE MAY VARY AND/OR BE TYPICAL OF CONSTRUCTION ONLY, IN ALL CASES REFER TO HOUSE ORDER AND FLOOR PLAN(S) FOR ACTUAL QUANTITY AND LOCATION OF DOOR(S) AND WINDOWS, AND ACTUAL WIDTH AND LENGTH OF HOME.

6. IT IS THE OWNER RESPONSIBILITY TO ENSURE ALL WORK TO BE DONE ON-SITE BY THE BUILDER, AND/OR HIS AGENTS, IS TO BE DONE IN A WORKMAN LIKE MANNER IN ACCORDANCE WITH ALL APPLICABLE BUILDING CODES AND REGULATIONS.

TOTAL REQUIRED BTUH FOR HOUSE = 28,064

NOTE:
DUE TO MOISTURE CONTENT OF WOOD, SOME SHRINKAGE MAY OCCUR IN THE FACE WIDTH OF THE LUMBER DUE TO NATURAL LUMBER SEASONING PROCESS AND MAY EFFECT THE EXTERIOR FINISH APPLICATION. EXTERIOR FINISH INSTALLER SHOULD CONSULT THE EXTERIOR FINISH MATERIAL MANUFACTURER FOR RECOMMENDED INSTALLATION TO ACCOUNT FOR POSSIBLE WOOD SHRINKAGE.


This drawing is the property of SIMPLEX and is loaned upon condition that it is not to be reproduced or copied in whole or in part, or used for furnishing information to others, or for any other purpose detrimental to the interest of SIMPLEX and will be returned upon request to SIMPLEX INDUSTRIES, INC.

Simplex Industries, Inc.
• BUILDERS OF QUALITY HOMES •
KEYSER VALLEY INDUSTRIAL PARK I SEIPLE DRIVE SCRANTON, PA 18504

BUILDER: DAVID JAROSZEWSKI
CUSTOMER: SPEC
MODEL: NEW HARBOR II 26'-0" x 48'-0"

1ST FLOOR PLAN

Drawn By: DDP	Eng # : 07-0332
Scale: 3/16" = 1'-0"	Serial # : 60943
Date: 23.MARCH.2007	Rev. Date 1 :
Page: 3 of 8	Checked By :

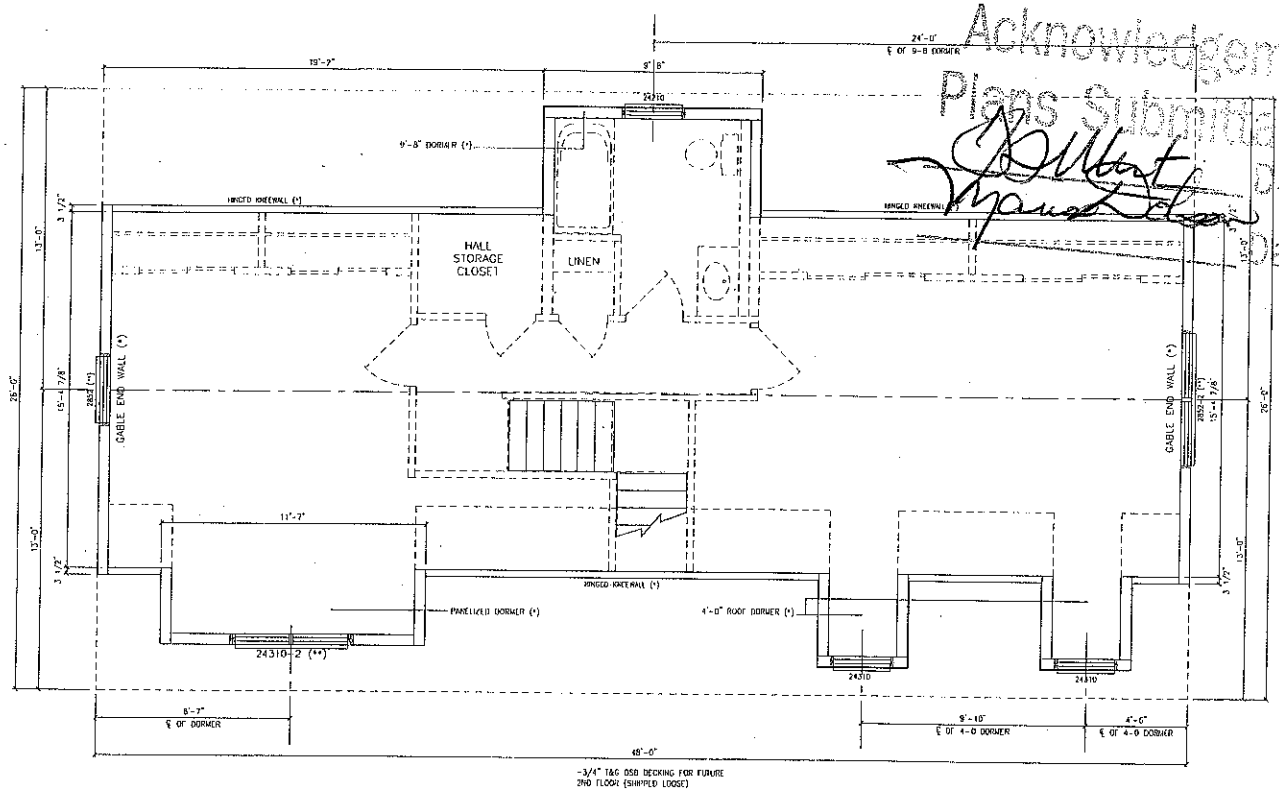

Acknowledgement of Plans Submitted ONLY

Date 5-8-07

Date 5/8/07

APPROVED BY

MAR 3 0 2007

NIA INC.

DAVID J. BARTS

LEGEND

- DUPLEX RECEPTACLE
- DUPLEX RECEPTACLE SPLIT SWITCHED
- RANGE / OVEN
- SINGLE POLE SWITCH
- THREE WAY SWITCH
- DIMMER SWITCH
- RECESS MOUNTED HIGH FIXTURE
- (50) AC/DC SMOKE DETECTOR
- (CM) AC/DC CARBON MONOXIDE DETECTOR
- (T) THERMOSTAT (WIRE ONLY)
- WHOLE HOUSE FAN
- GFI GROUND FAULT INTERRUPTER
- WP WEATHER PROOF
- BASEBOARD ELEC. HEATING ELEMENT
- PANEL BOX
- WIRE, DOH & SWITCH FOR CEILING FAN
- FAN LIGHT
- DATA PANEL
- SKATE LABEL LOCATION
- (T) (50) AC/DC EGHT. SMOKE DETECTOR (SHIPPED LOOSE AND INSTALLED BY OTHERS)
- ATTIC ACCESS 22 1/2"x 30"

GENERAL NOTES:

(*) 1. ITEMS NOTED WITH A SINGLE ASTERISK (*) SHALL BE PROVIDED BY SIMPLEX, SHIPPED LOOSE, AND INSTALLED DURING THE SET BY SET CREW AT THE JOB SITE, PER LOCAL CODES.

(**) 2. ITEMS NOTED WITH A DOUBLE ASTERISK (**) SHALL BE PROVIDED BY SIMPLEX, SHIPPED LOOSE, AND INSTALLED BY THE BUILDER AT THE JOB SITE, PER LOCAL CODES.

(***) 3. ITEMS NOTED WITH A TRIPLE ASTERISK (***) SHALL BE PROVIDED AND INSTALLED BY THE BUILDER AT THE JOB SITE, PER LOCAL CODES.

(****) 4. ITEMS NOTED WITH FOUR ASTERISK (****) SHALL BE PROVIDED AND INSTALLED BY THE SET CREW AT THE JOB SITE, PER LOCAL CODES.

5. ELEVATIONS AS SHOWN HERE MAY VARY AND/OR BE TYPICAL OF CONSTRUCTION ONLY. IN ALL CASES REFER TO HOUSE ORDER AND FLOOR PLAN(S) FOR ACTUAL QUANTITY AND LOCATION OF DOOR(S) AND WINDOWS AND ACTUAL WIDTH AND STYLE(S) OF HOME.

6. IT IS THE OWNERS RESPONSIBILITY TO ENSURE ALL WORK TO BE DONE ON-SITE BY THE BUILDER, AND/ OR HIS AGENTS, IS TO BE DONE IN A WORKMAN LIKE MANNER IN ACCORDANCE WITH ALL APPLICABLE BUILDING CODES AND REGULATIONS.

NOTE:
DUE TO MOISTURE CONTENT OF WOOD, SOME SHRINKAGE MAY OCCUR IN THE FACE WIDTH OF THE LUMBER DUE TO NATURAL LUMBER SEASONING PROCESS AND MAY EFFECT THE EXTERIOR FINISH APPLICATION. EXTERIOR FINISH INSTALLER SHOULD CONSULT THE EXTERIOR FINISH MATERIAL MANUFACTURER FOR RECOMMENDED INSTALLATION TO ACCOUNT FOR POSSIBLE WOOD SHRINKAGE.

This drawing is the property of SIMPLEX and is loaned upon condition that it is not to be reproduced or copied in whole or in part, or used for furnishing information to others, or for any other purpose detrimental to the interest of SIMPLEX and will be returned upon request to SIMPLEX INDUSTRIES, INC.

Simplex Industries Inc.
• BUILDERS OF QUALITY HOMES •
RESEARCH VALLEY INDUSTRIAL PARK 5 MAPLE GROVE SCRANTON, PA 18504

BUILDER: DAVID JAROSZEWSKI

CUSTOMER: SPEC

MODEL: NEW HARBOR II
26'-0" x 48'-0"

SUGGESTED 2ND FLOOR PLAN

Drawn By: DDP	Eng # : 07-0332
Scale: 3/16" = 1'-0"	Serial # : 60943
Date: 23.MARCH.2007	Rev. Date 1 :
Page: 4 of 8	Checked By :