
DOOR SCHEDULE

KEY	SIZE	DESCRIPTION & FINISH	HARDWARE
A	3'-0"x6'-8"	INSULATED FLUSH METAL PANEL DOOR, HOLLOW METAL JAMBS, PRIME, 2 COATS FINISH PAINT	2 PAIR 4" BUTT HINGES, KEYED CYLINDER LOCKSET, LEVER HANDLE PASSAGE LATCHSET, SATIN CHROME
B	3'-0"x6'-8"	HOLLOW CORE FLUSH WOOD DOOR, WOOD JAMBS & TRIM, PRIME, 2 COATS FINISH PAINT	1 1/2 PAIR 3 1/2" BUTT HINGES, LEVER HANDLE PASSAGE LATCHSET, SATIN CHROME
C	3'-0"x6'-8"	HOLLOW CORE FLUSH WOOD DOOR, WOOD JAMBS & TRIM, PRIME, 2 COATS FINISH PAINT	1 1/2 PAIR 3 1/2" BUTT HINGES, LEVER HANDLE PASSAGE LATCHSET, SATIN CHROME
D	10'-0"x10'-0"	INSULATED SECTIONAL OVERHEAD DOOR WITH VIEW PANELS	STANDARD LIFT & TRACK, 1/4hp OPERATOR, 120 VAC, 3-STATION PUSH BUTTON SWITCH
E	12'-0"x11'2"-0"	INSULATED SECTIONAL OVERHEAD DOOR WITH VIEW PANELS	STANDARD LIFT & TRACK, 1/2hp OPERATOR, 120 VAC, 3-STATION PUSH BUTTON SWITCH

WINDOW SCHEDULE

KEY	SIZE	DESCRIPTION & FINISH
1	96"x48"	NOM 1" INSULATED FIXED GLASS PANEL AT 36" AFF
2	64"x48"	NOM 1" INSULATED FIXED GLASS PANEL AT 36" AFF
3	40"x48"	NOM 1" INSULATED FIXED GLASS PANEL AT 36" AFF

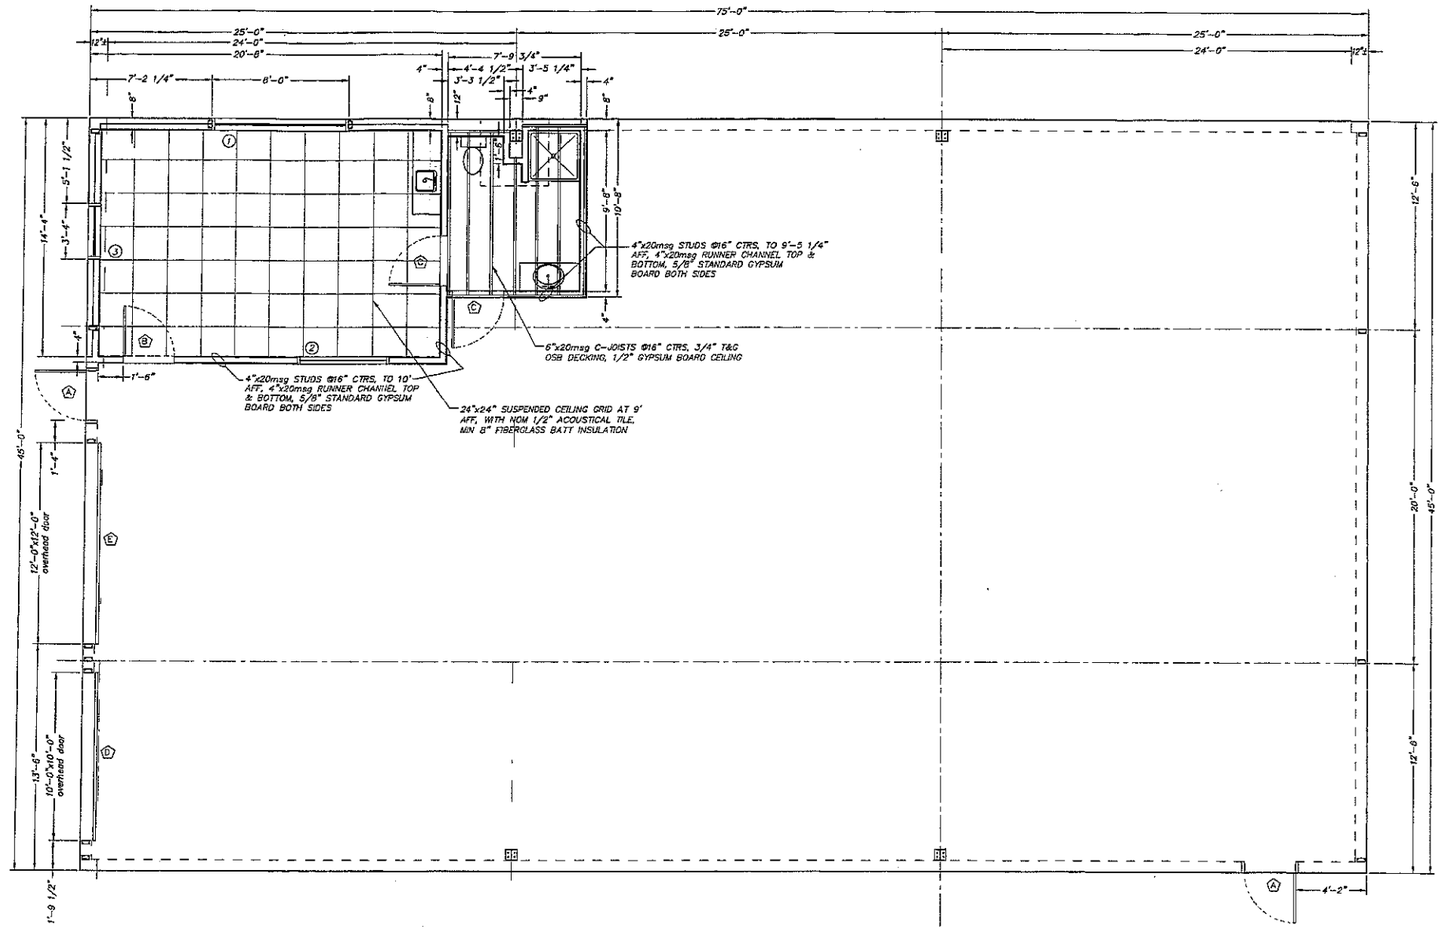

Acknowledgement Of
Plans Submittal ONLY!
Randy Moore Date 10/7/08
Mike Reese Date 10-6-08

PIEDMONT DESIGN ASSOCIATES, P.A.
ENGINEERING / SURVEYING / PLANNING
Suite 101 Westfield Center, 125 East Plaza Drive
Mooresville, North Carolina 28115
Phone:(704) 664-7888 Fax:(704) 664-1778

PREPARED FOR:
MIKE REESE
514 OAK TREE ROAD
MOORESVILLE, NC 28117
Phn 336-414-6052

FLOOR PLAN, SCHEDS & SPECS.
RESIDENTIAL GARAGE BUILDING
179 OAK TREE ROAD
MOORESVILLE, IREDELL Co., NORTH CAROLINA

REVISIONS	BY

Date Setp. 18, 2008
Scale 1/4" = 1'-0" &as noted
Drawn WLH
Checked DLM
Job
Sheet FP-1
of Sheets

Location:

PUBLICATION OR REUSE OF THESE DRAWINGS OR ANY DETAILS WITHIN MUST BE WITH THE WRITTEN CONSENT OF PIEDMONT DESIGN ASSOCIATES, P.A.

OWNER: _____ APPROVED: _____ Date of Issue: _____

C:\Documents and Settings\All Users\Documents\08-PROJECTS\08-05-05-EC-REESE\R-REESE-BASE-PLNS.dwg, 9/18/2008 4:33:03 PM, Xerox(056).pc3