
DAVID A. WOOD INC. IS A PROFESSIONAL RESIDENTIAL DESIGN FIRM, LOCATED IN MONROE, NORTH CAROLINA. THIS PLAN MAY NEED TO BE ADJUSTED TO COMPLY WITH LOCAL AND STATE CODES. THE PURCHASER OF THIS SET OF PLANS SHOULD CONSULT A LOCAL BUILDING PROFESSIONAL PRIOR TO CONSTRUCTION.

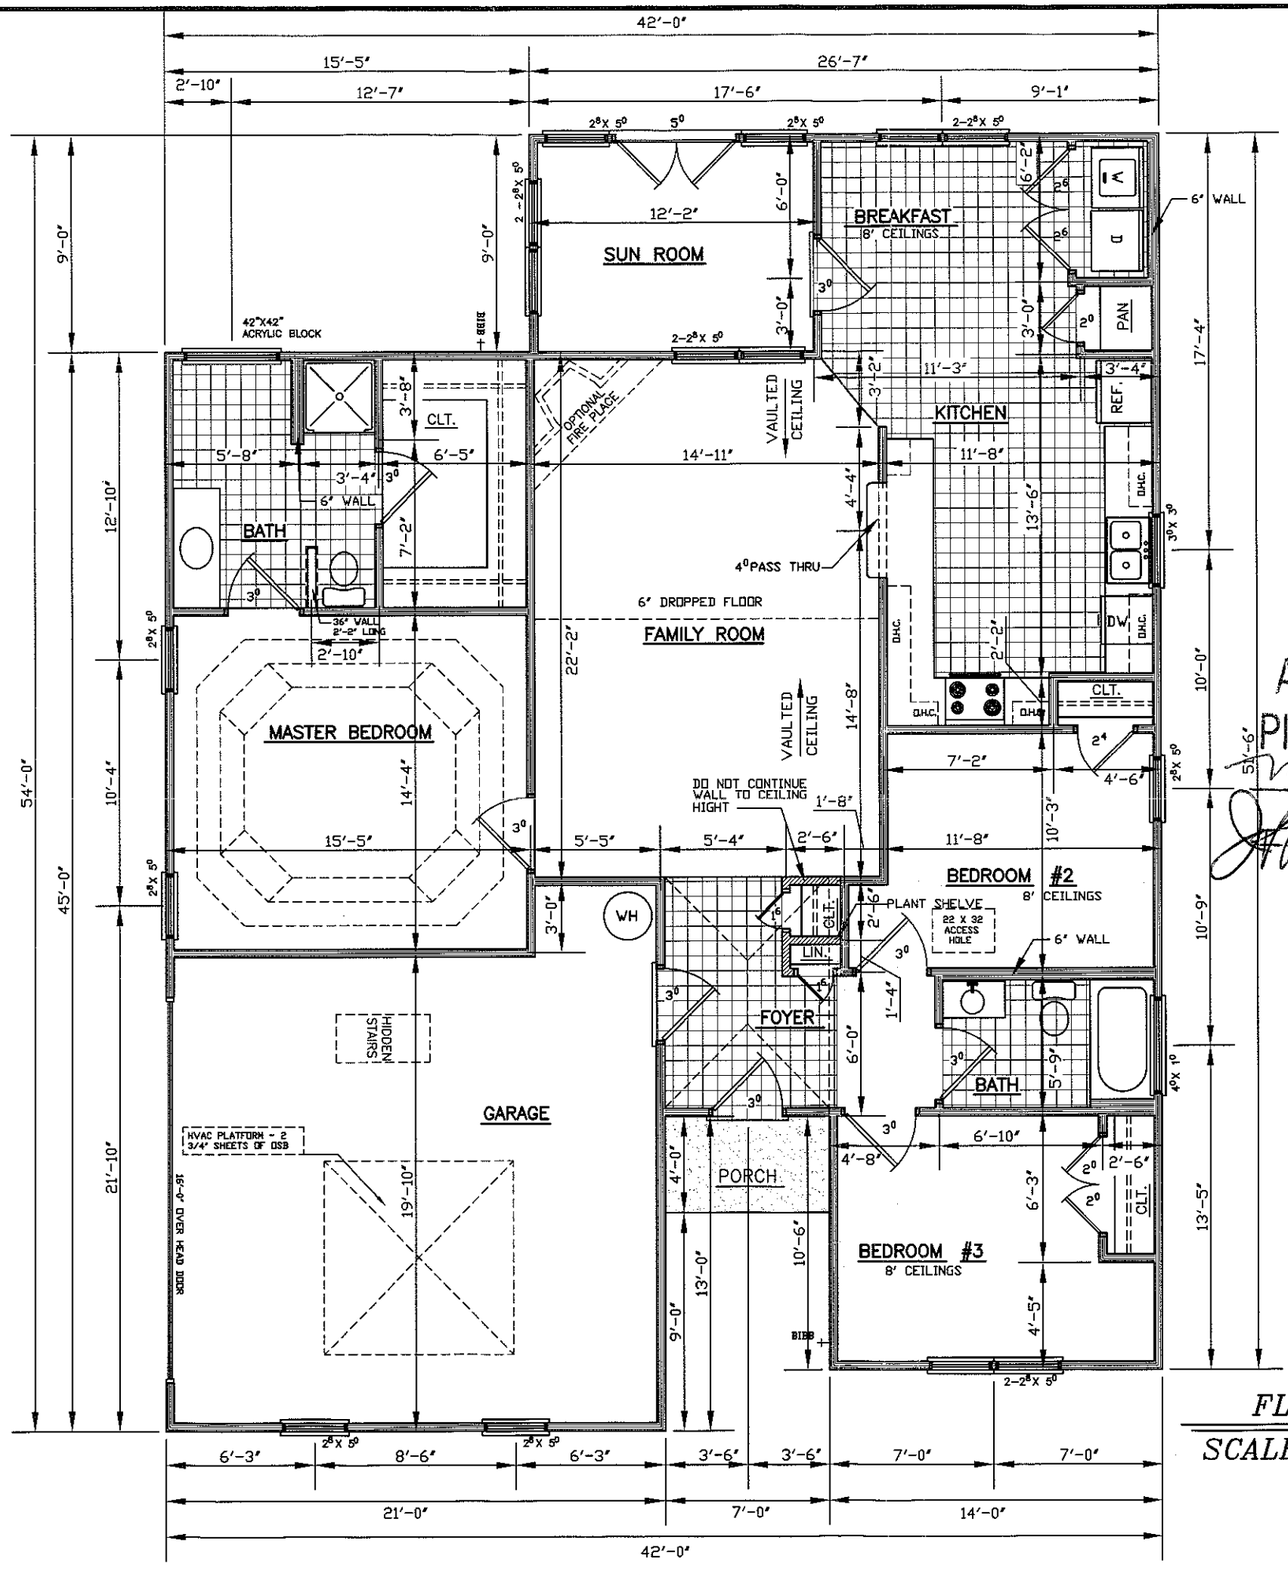

Acknowledgement Of Plans Submittal ONLY!

Maria Lobo Date 5/16/05

Date 5/16/05

1577 SQ. FT. - 1ST FLOOR HEATED
426 SQ. FT. - GARAGE
1577 SQ. FT. - TOTAL HEATED

FLOOR PLAN

SCALE: 1/4" =1' 0"

NOTE: 11 X 17 COPIES ARE NOT TO SCALE.

DAVID A. WOOD INC. IS A PROFESSIONAL RESIDENTIAL DESIGN FIRM, LOCATED IN MONROE, NORTH CAROLINA. THIS PLAN MAY NEED TO BE ADJUSTED TO COMPLY WITH LOCAL AND STATE CODES. THE PURCHASER OF THIS SET OF PLANS SHOULD CONSULT A LOCAL BUILDING PROFESSIONAL PRIOR TO CONSTRUCTION.
CONTRACTOR SHALL CHECK AND VERIFY ALL DIMENSIONS BEFORE BEGINNING CONSTRUCTION AND COORDINATE ANY CORRECTIONS WITH OWNER AND DESIGNER. DAVID A. WOOD INC. WILL ASSUME NO LIABILITY FOR ANY ERRORS ONCE CONSTRUCTION BEGINS.

DAVID A. WOOD INC.
HOME DESIGNS
MONROE, NORTH CAROLINA
704-764-9084
WWW.DAVIDAWOOD.COM

Designer Liability Limits:

David A. Wood, Inc., assumes no liability for any home construction from this plan. It is the responsibility of the purchaser of the plan to have the builder/contractor verify all dimensions prior to the beginning of any construction. The contractor must verify compliance with all local building codes. Every attempt has been made in the preparation of this drawing to avoid errors. Any discrepancy, error and/or omission, if found, is to be brought to David A. Wood, Inc.'s attention immediately. David A. Wood, Inc. will not be responsible for any errors and/or omissions found after construction has begun.

David A. Wood, Inc., is not liable for any human error or for any change made to the plan. David A. Wood, Inc., assumes no responsibility for any errors that may be found on these construction documents after they have been released for construction. Any engineering, etc., denoted on this plan. Any engineering provided and shown herein is the sole responsibility of the owning/new Local, state and federal building codes take precedence over this plan.

THE MOSS

S & L HOMES, INC.	
MOORESVILLE, NORTH CAROLINA	
SCALE: AS NOTED	DRAWN BY: DAVID A. WOOD
DATE: 04/28/05	PLAN #: 200561
SIZE: 42'-0"X 51'-6"	FIRST FLOOR PLAN

SHEET #
2 OF 4