DAVID A. WOOD INC. IS A PROFESSIONAL RESIDENTIAL DESIGN FIRM, LOCATED IN MONROE, NORTH CAROLINA. THIS PLAN MAY NEED TO BE ADJUSTED TO COMPLY WITH LOCAL AND STATE CODES. THE PURCHASER OF THIS SET OF PLANS SHOULD CONSULT A LOCAL BUILDING PROFESSIONAL PRIOR TO CONSTRUCTION.

ELECTRICAL SYMBOL LEGEND

SWITCHES:


$	SINGLE POLE SWITCH
$3	TWO-WAY SWITCH
$4	THREE-WAY SWITCH
$D	DIMMER SWITCH (SIZE ACCORDINGLY)
$F	SINGLE POLE SWITCH (FAN SWITCH)

OUTLETS:

	110v DUPLEX OUTLET (14" ABOVE FLOOR)
B	110v DUPLEX OUTLET TURNED AND CENTERED IN BASEBOARD
	110v DUPLEX SPLIT-WIRE OUTLET (TOP OF OUTLET SWITCHED)
	220v OUTLET
GFI	110v DUPLUX OUTLET-GROUND FLAT INTERRUPTER
	SPECIAL OUTLET

FIXTURES:

	WALL MOUNTED FIXTURE OR SCONCE
	CEILING MOUNTED FIXTURE
	COMBINATION LIGHT AND EXHAUST FAN
	EXHAUST FAN
S.D.	SMOKE DETECTOR
	FLUORESCENT TUBE FIXTURE (SEE DRAWING FOR SIZE)
	KEYLESS FIXTURE
	FLUORESCENT SURFACE MOUNTED FIXTURE
	EXTERIOR ADJUSTABLE FLOODLIGHT FIXTURE
	PHONE JACK
	TELEVISION OUTLET

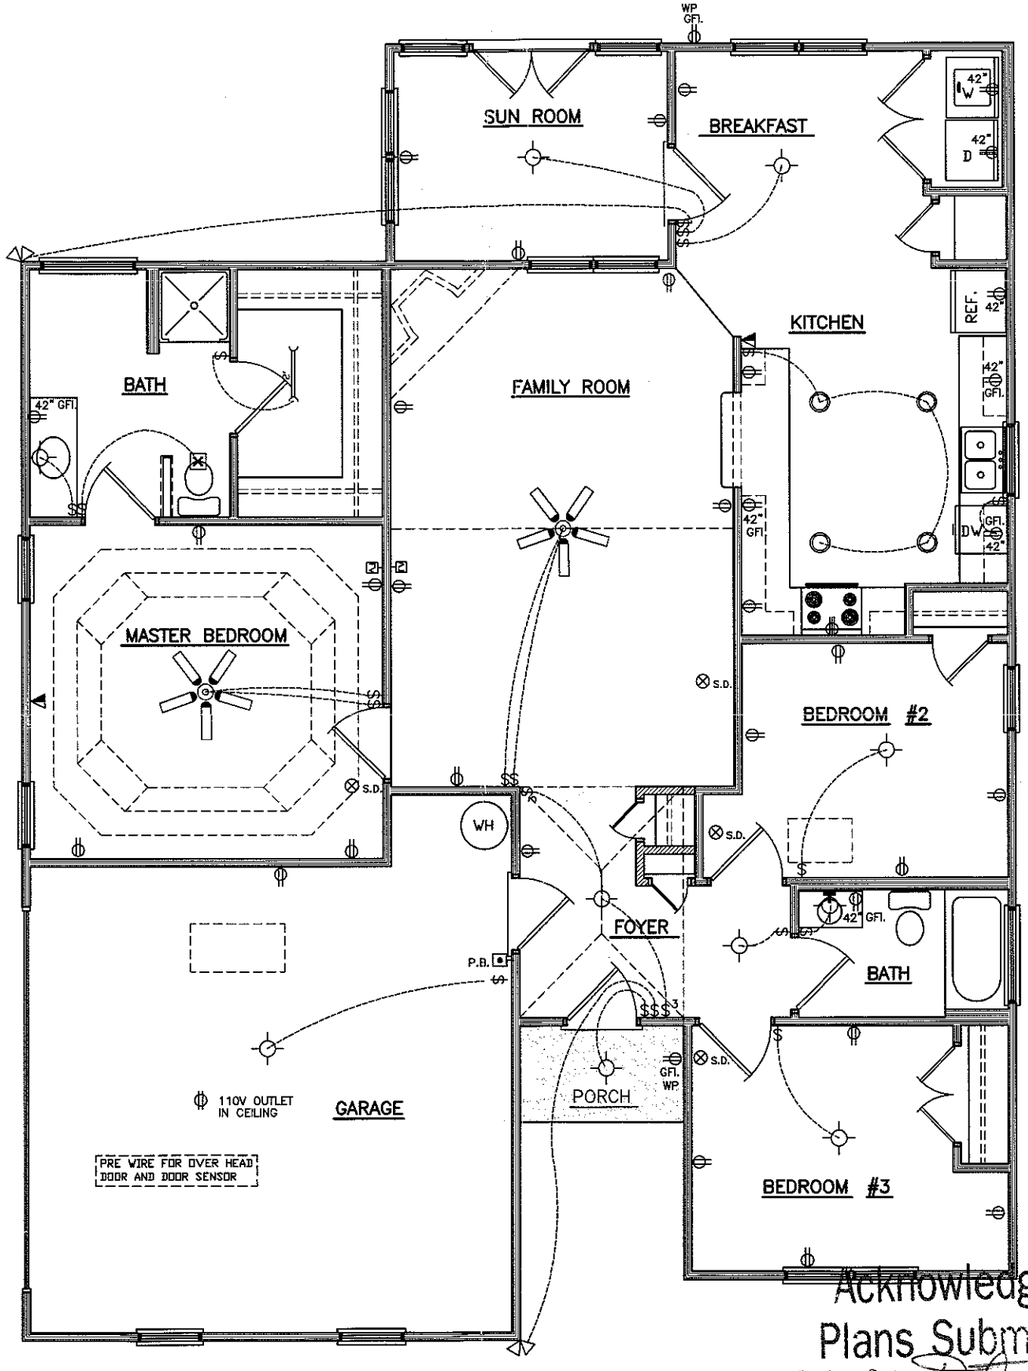

FLOOR PLAN

SCALE: 1/4" =1'0"

Acknowledgement Of
Plans Submittal ONLY!

Date 5/16/05

Date 5/16/05

NOTE: 11 X 17 COPIES ARE NOT TO SCALE.

DAVID A. WOOD INC. IS A PROFESSIONAL RESIDENTIAL DESIGN FIRM, LOCATED IN MONROE, NORTH CAROLINA. THIS PLAN MAY NEED TO BE ADJUSTED TO COMPLY WITH LOCAL AND STATE CODES. THE PURCHASER OF THIS SET OF PLANS SHOULD CONSULT A LOCAL BUILDING PROFESSIONAL PRIOR TO CONSTRUCTION.
CONTRACTOR SHALL CHECK AND VERIFY ALL DIMENSIONS BEFORE BEGINNING CONSTRUCTION AND COORDINATE ANY CORRECTIONS WITH OWNER AND DESIGNER. DAVID A. WOOD INC. WILL ASSUME NO LIABILITY FOR ANY ERRORS ONCE CONSTRUCTION BEGINS.

DAVID A. WOOD INC.
HOME DESIGNS
MONROE, NORTH CAROLINA
704-764-9084
WWW.DAVIDAWOOD.COM

Designer Liability Limits:

David A. Wood, Inc., assumes no liability for any home construction from this plan. It is the responsibility of the purchaser of the plans to have the builder/contractor verify all dimensions prior to the beginning of any construction. The contractor must verify dimensions and all load bearing studs. Every attempt is made to provide complete and accurate plans, however, errors and omissions may occur. Any discrepancies found in these plans are to be brought to our attention prior to construction for revision. The owner/contractor agrees to indemnify, save and hold David A. Wood, Inc., its employees, agents and owners from any damage or damages claim made against it in connection with the drawings associated with this project.

David A. Wood, Inc., is not liable for any human error or for any changes made to the plan. David A. Wood, Inc., accepts no responsibility or liability related to engineering notations, steel and/or beam sizes, foundation engineering, etc., denoted on this plan. Any engineering provided and shown herein is the sole responsibility of the crimeringineer. Local, state and federal building codes take precedence over this plan.

THE MOSS

S & L HOMES, INC.
MOORESVILLE, NORTH CAROLINA

SCALE: AS NOTED
DATE: 04/28/05
SIZE: 42'-0"X 51'-6"

DRAWN BY: DAVID A. WOOD
PLAN #: 200561

FIRST FLOOR - ELECTRICAL PLAN

SHEET # 3 OF 4