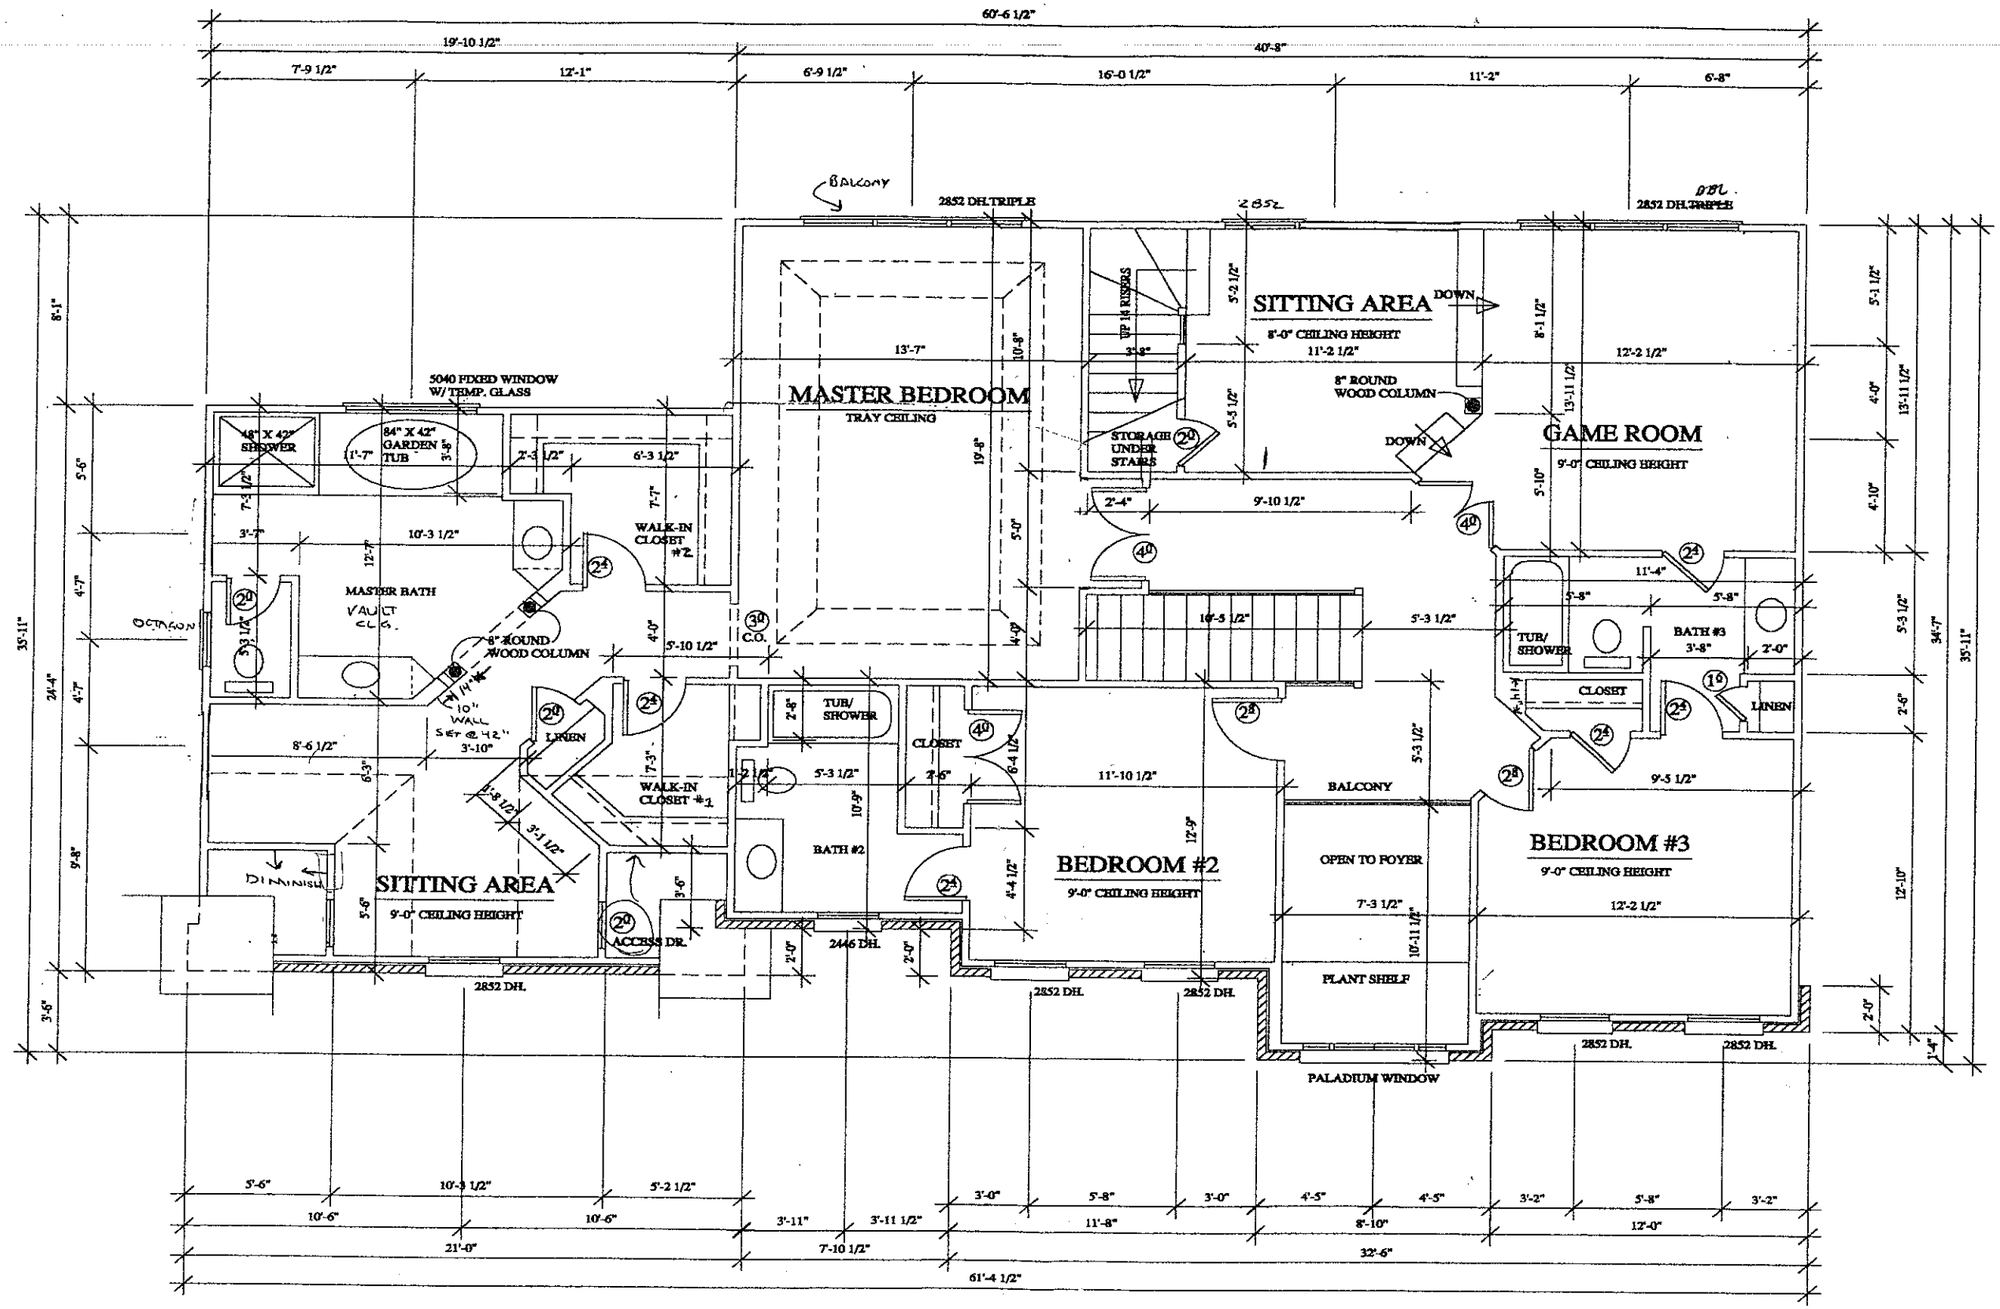


SECOND FLOOR PLAN

1673 SQ.FT.

SCALE: 1/4" = 1'-0"

CONTRACTOR SHALL CHECK AND VERIFY ALL DIMENSIONS BEFORE BEGINNING CONSTRUCTION AND COORDINATE ANY CORRECTIONS OR REVISIONS WITH OWNER AND DESIGNER. JEFFERY D. GRAY WILL ASSUME NO LIABILITY FOR ANY ERRORS ONCE CONSTRUCTION BEGINS.

GRAY DESIGN
JEFFERY D. GRAY
548 CONCORD PARKWAY
CONCORD N.C.
28027
(704) 786-2111

RESIDENTIAL DESIGNER
JEFFERY D. GRAY

PROJECT:
BRIDGES
RESIDENCE

Haus Builders, Inc.
P.O. Box 3983
Mooresville, NC 28117

2994

DATE: DEC. 30, 02
REVISION:
ACAD-02-BRIDGES
SHEET: 4 OF: 8